

7-637



AUTHORITY FOR EXPENDITURE

E. D. No. 2
Form 128-A
(Revised 12-20-08)

RPA #79-08.
Requisition dated

November 25th, 1908

Comptroller's No.

17

From Yellowstone

Division

Operating

Department.

For

3rd & 4th Districts, dykes to protect roadbed along the Yellowstone river.

Amount, \$22,232.00

REMARKS AND RECOMMENDATIONS.

Work to be done by Division forces.
(1909 Budget Item No. 26)

See letter to C. L.

[Signature]
Engineer Maintenance of Way.

Chief Engr., ~~Yellowstone National Park~~

[Signature]
Second Vice President.

[Signature]
General Manager.

DISTRIBUTION OF CHARGES.

Operating Expenses


\$

Improvements, Betterments and Additions

22,232.00

Total \$

[Signature]
Comptroller.

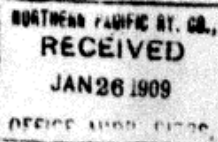

INSTRUCTIONS AND APPROVAL.

JAN 24 1909

Approved

190

[Signature]
President.

COMPTROLLER'S RECORD OF NOTICE OF APPROVAL AND OF COMPLETION.

Form 1345 issued

1/28


1909

Work commenced

190

Work completed

190

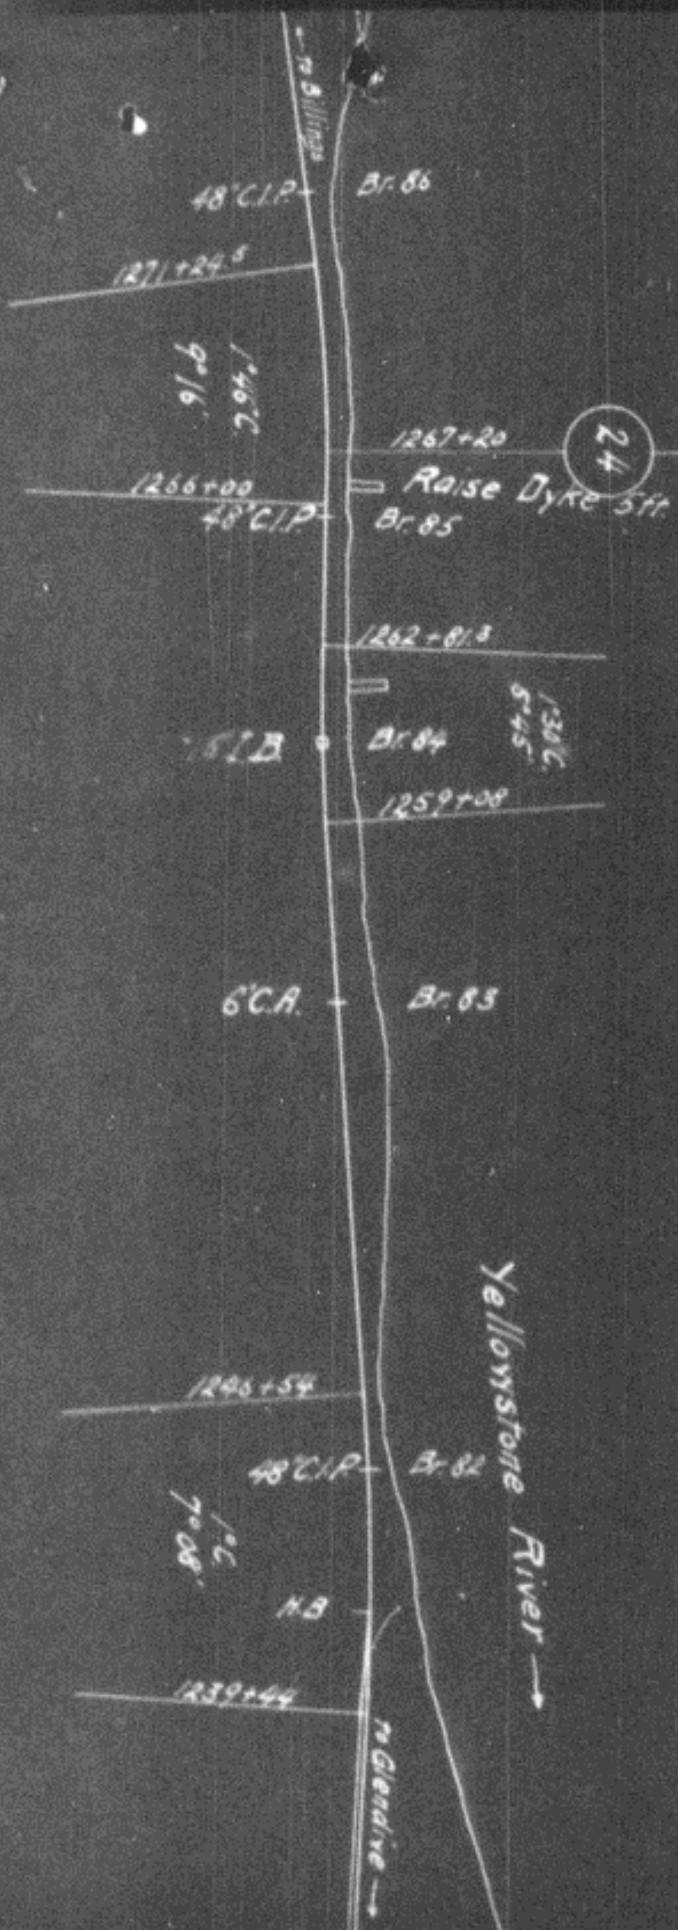

N.P.M. 3rd Dist.
 Dyke to be Raised 5ft.
 M.P. 24
 To Strengthen Bank and Stop Slide
 Office of Div. Engr. Livingston, Mont. Nov. 30, '08.
 Scale 1" = 400'


Yell. Div.


4th Dist.

Proposed Dykes


MP 175 + 1500

Office of Div. Engr. Livingston, Mont. Nov. 27, 28.

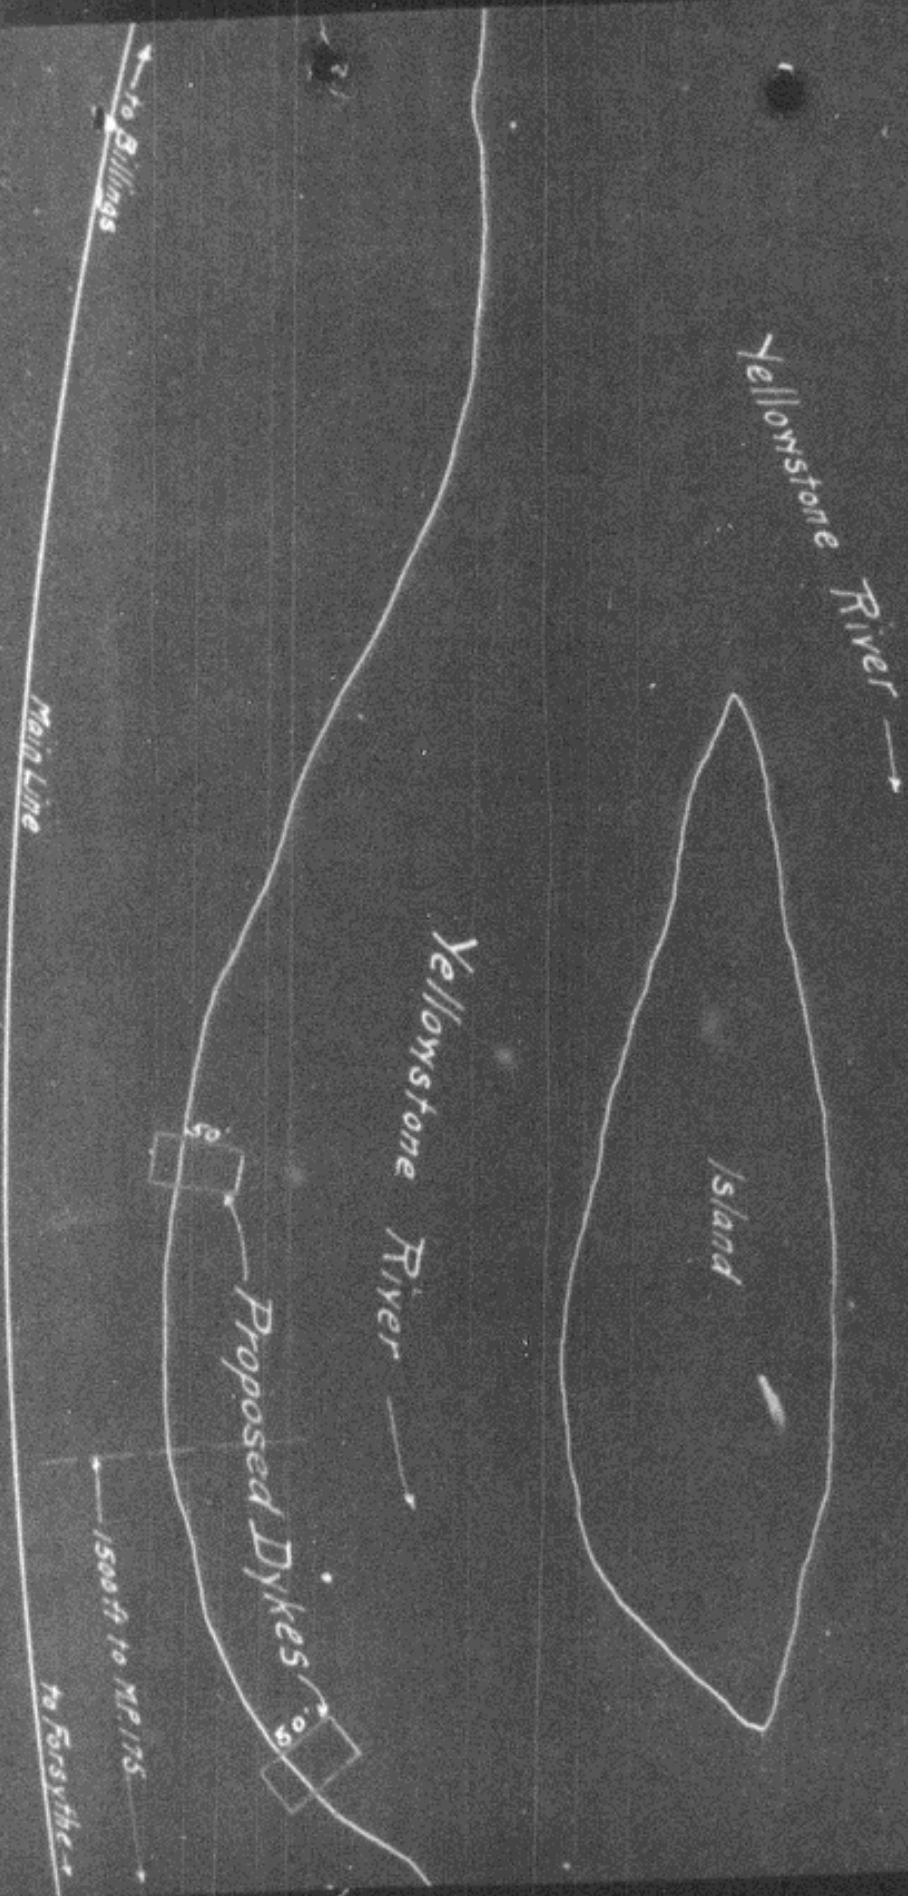

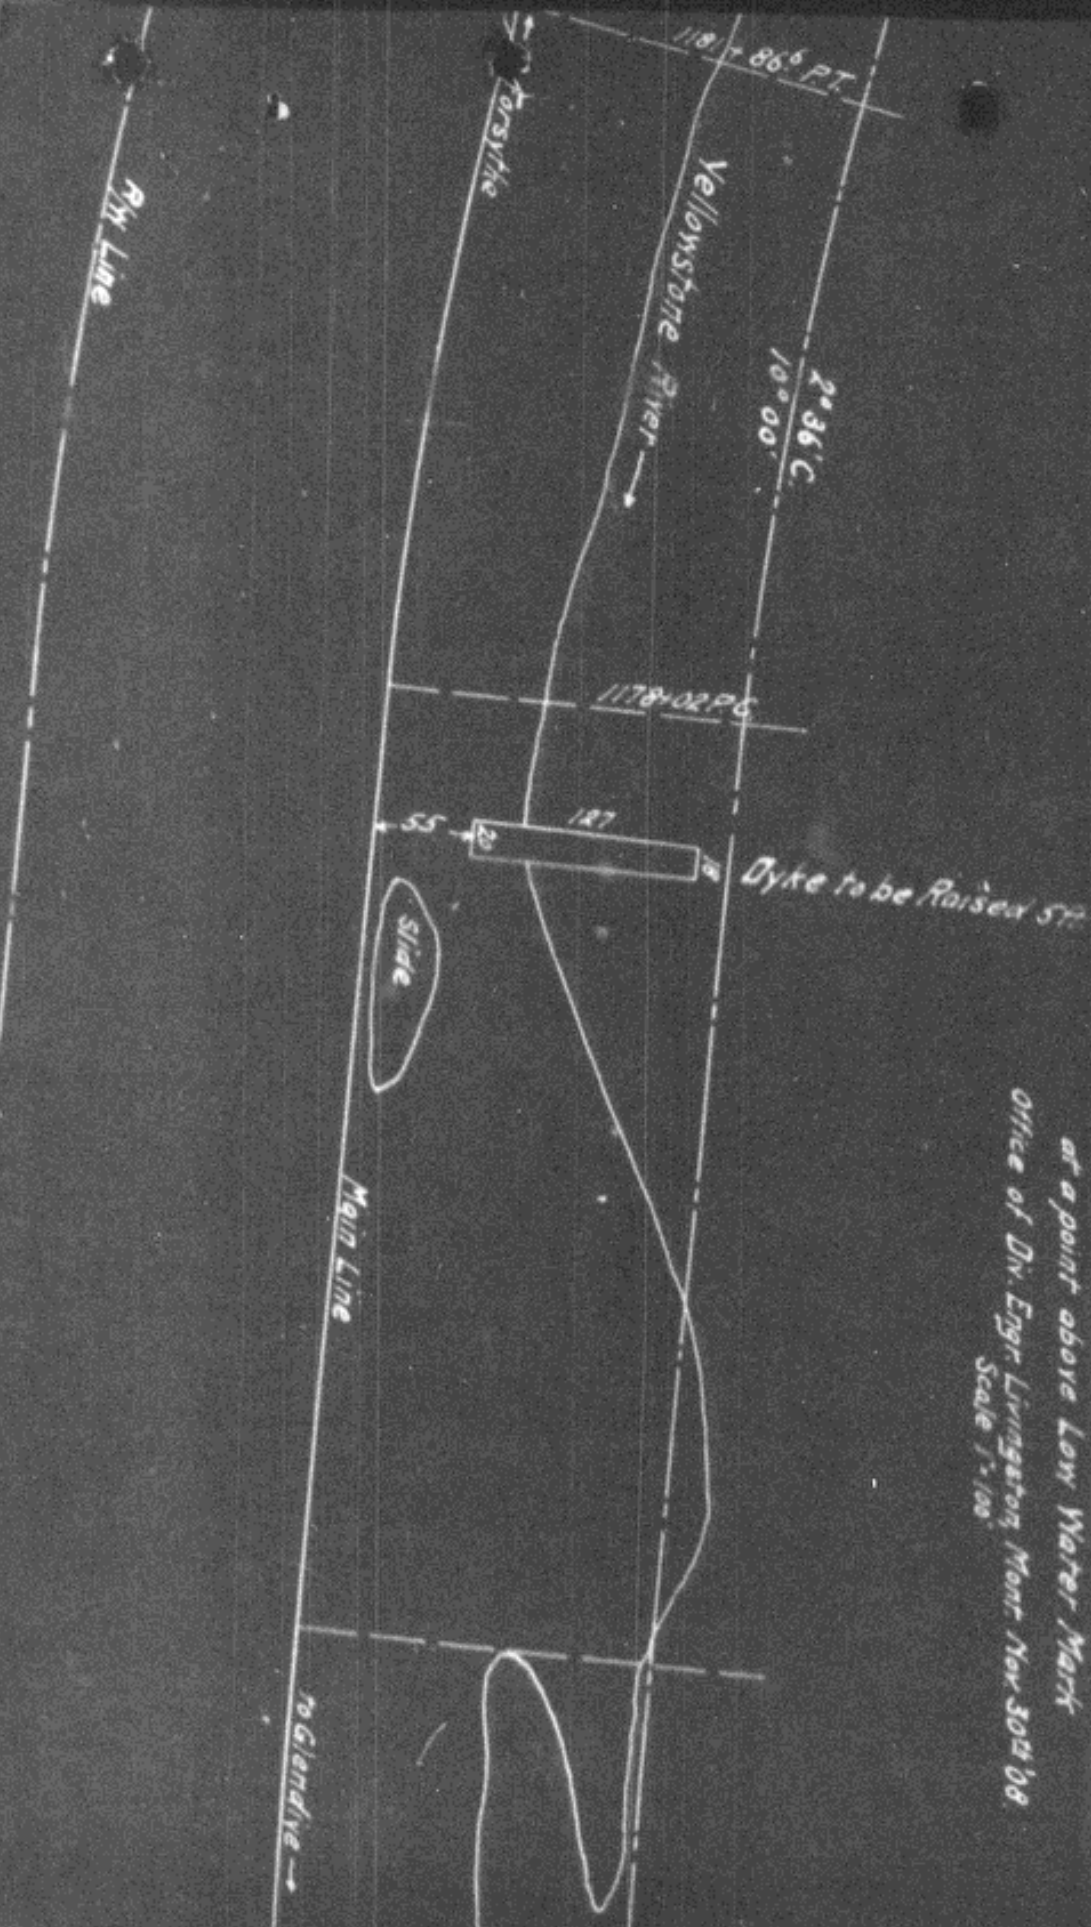

N. P. R.
 Yell. Div. 304 Dist.
 Dyke to be Raised 5 ft.
 M. P. 12+1600
 To Check Sliding of Embankment
 at a point above Low Water Mark
 Office of Div. Engr. Livingston, Mont. Nov 30th '08
 Scale 1"=100'

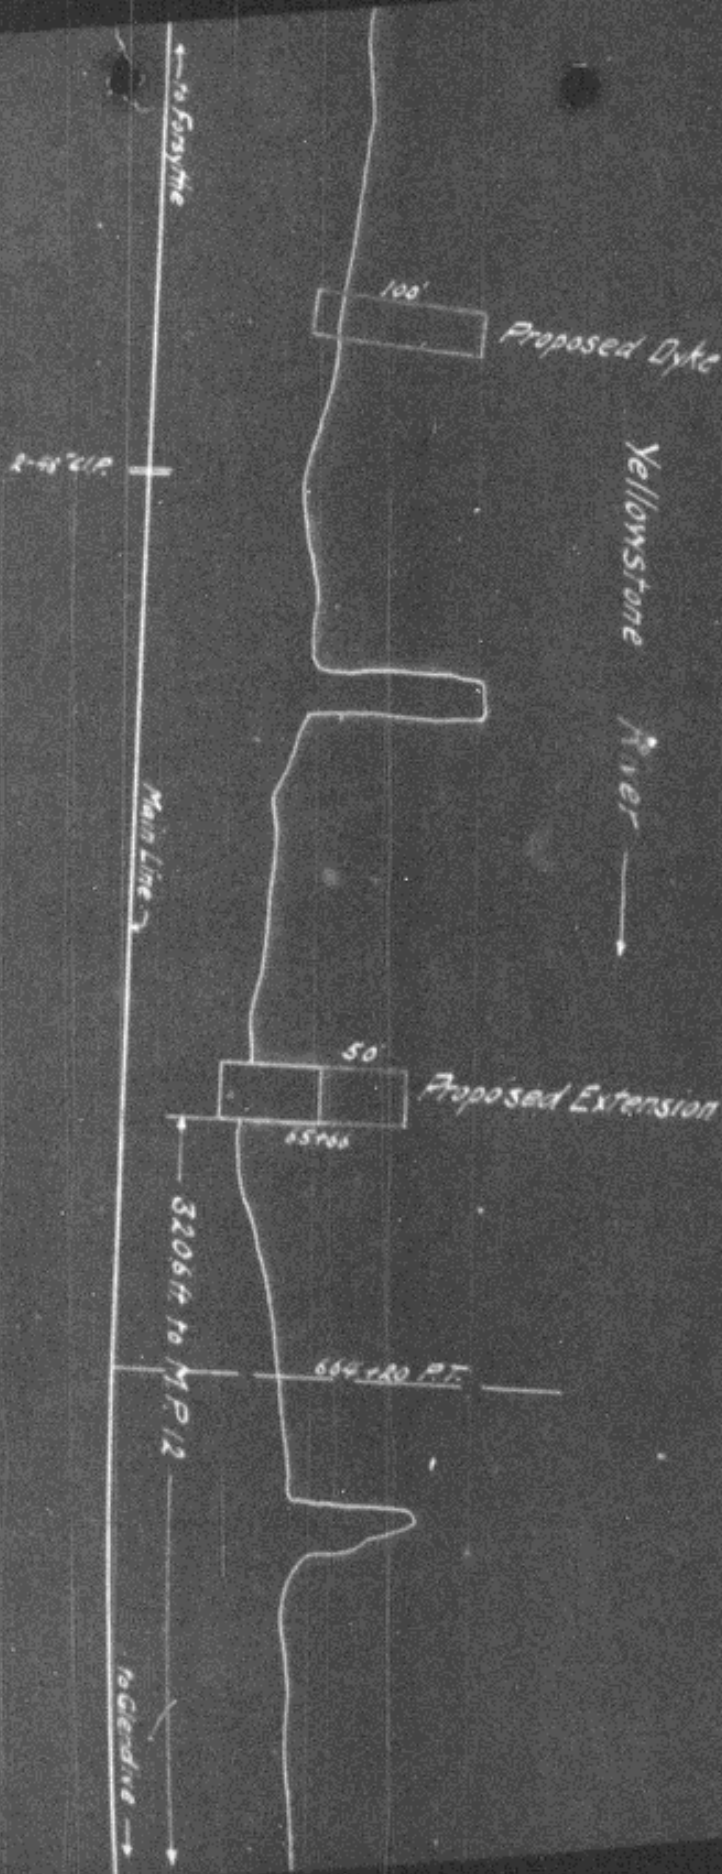

Office of Div. Engr. Livingston, Mont. Dec. 1, 08
Scale 1"=100'

M.P. 12+3500

Proposed Dykes

Yell. Div.

N.P.R.


3rd Dist.

N. P. R. 42014
Yellowstone

Proposed Dykes

MP/183

Office of Div. Eng. Livingston, Mont. Nov. 27 1888

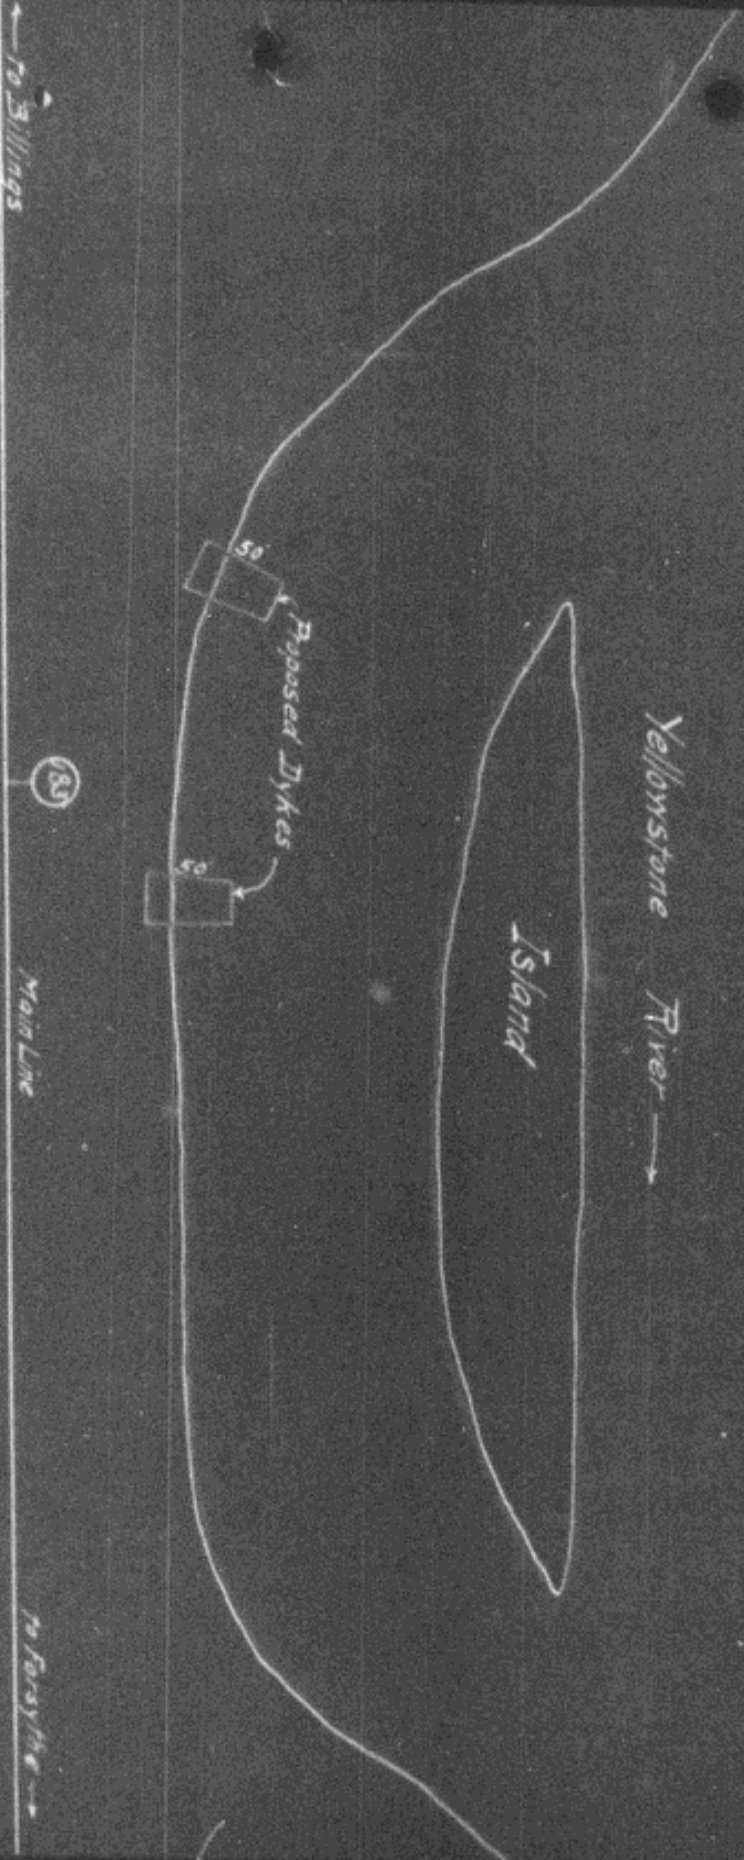

Scale 1:200' Nov 30 2008

774

3rd Division

Proposed Dyke 75 ft. long
at

MP 108 near Br. 321

4-10 Forsythe

Island

Yellowstone River—

Proposed Dyke

80

Main Line

8-321

To Glena.

12.4.8

PT 2700

Yell. Div. 32^d Div.

MP.117+1200

to Forsythe

Yellowstone River

Main line

Proposed Dyke

Island

Island

117
De 34

Oldies

to Glendive


3°C.
47° 02'

N.R.R. 4th Dist.
Yell. Div.

Proposed Dykes

M.P. 142+3000

Office of Div. Engr. Livingston, Mont. Nov. 30, 1918

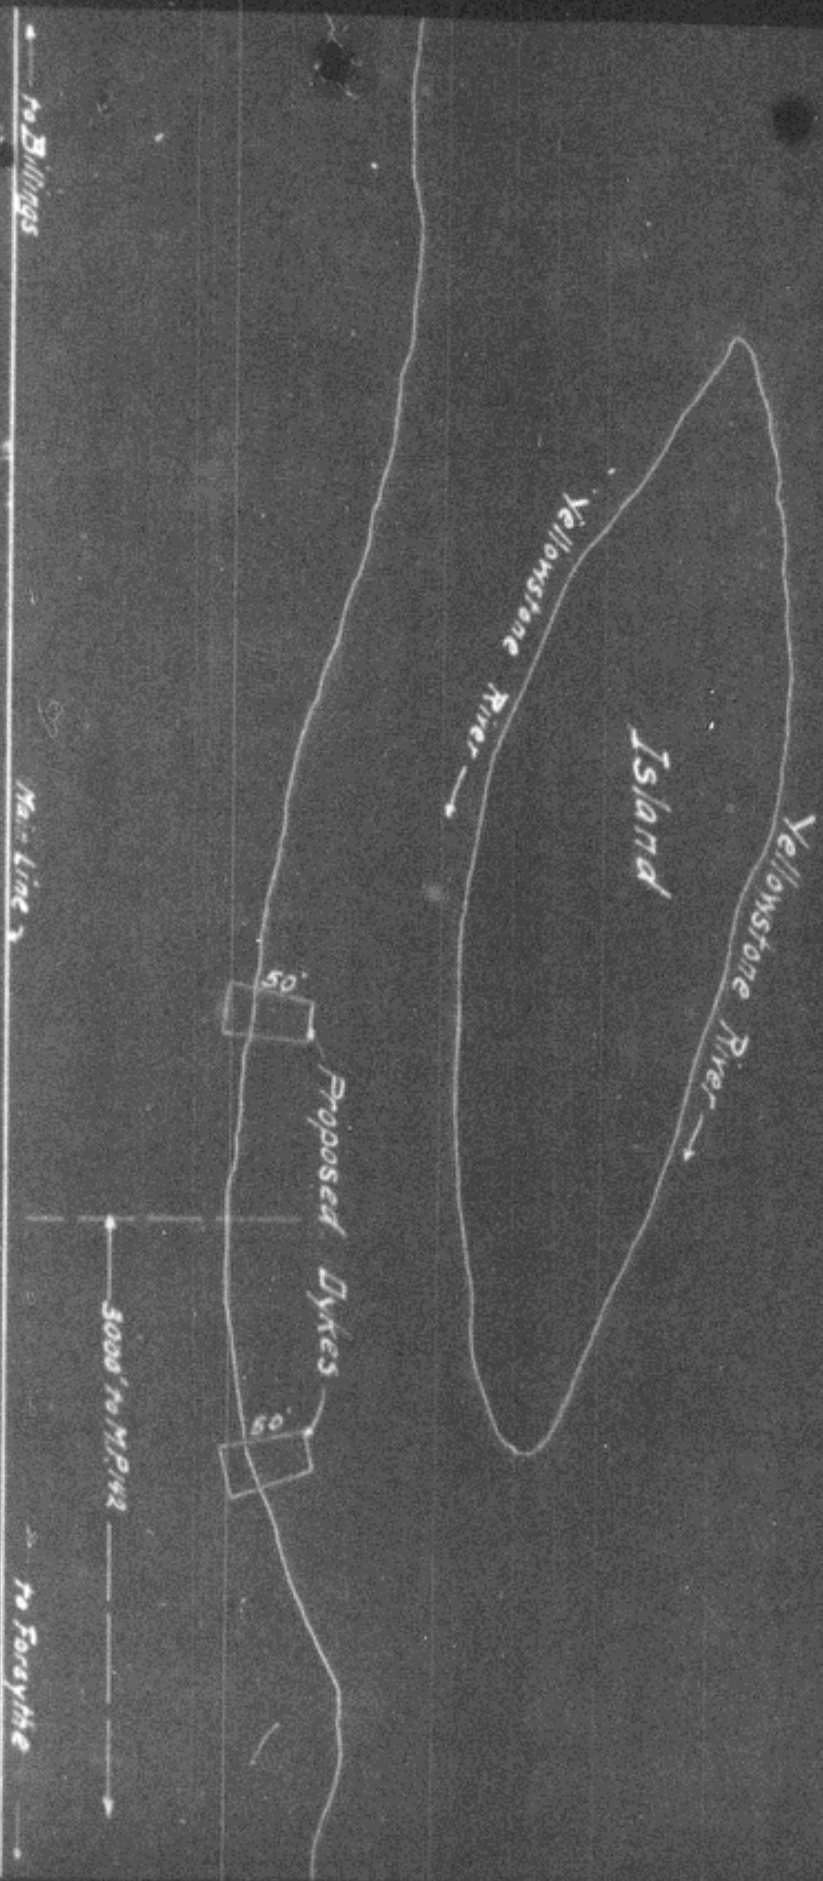


N.P.R. 4th Dist.
Yell. Div.

Proposed Dykes

near

M.P. 128

Office of Div. Engr. Livingston, Mont. Nov. 27th 1888.
Scale 1" = 400'

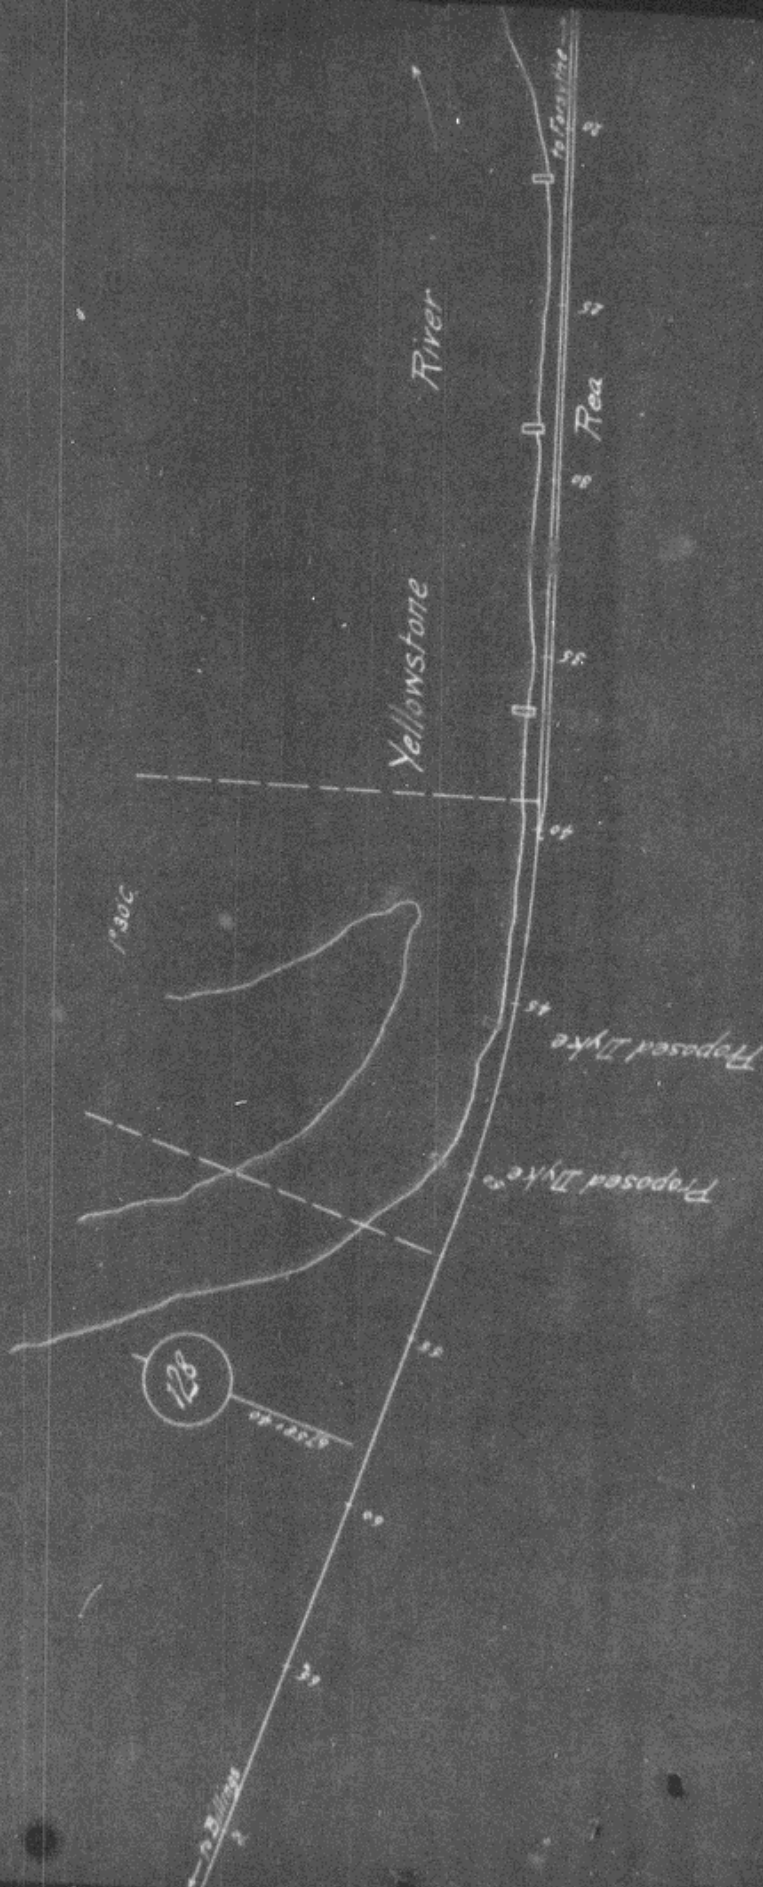

N. P. M. 3rd Dist.
Yell Div.

Proposed Dyke
at

M.P. 12

To Strengthen Bank

Office of Div. Engr. Livingston, Mont. Dec. 1st '08.
Scale 1" = 100'

