


DULUTH
MINN.


INDEX
14

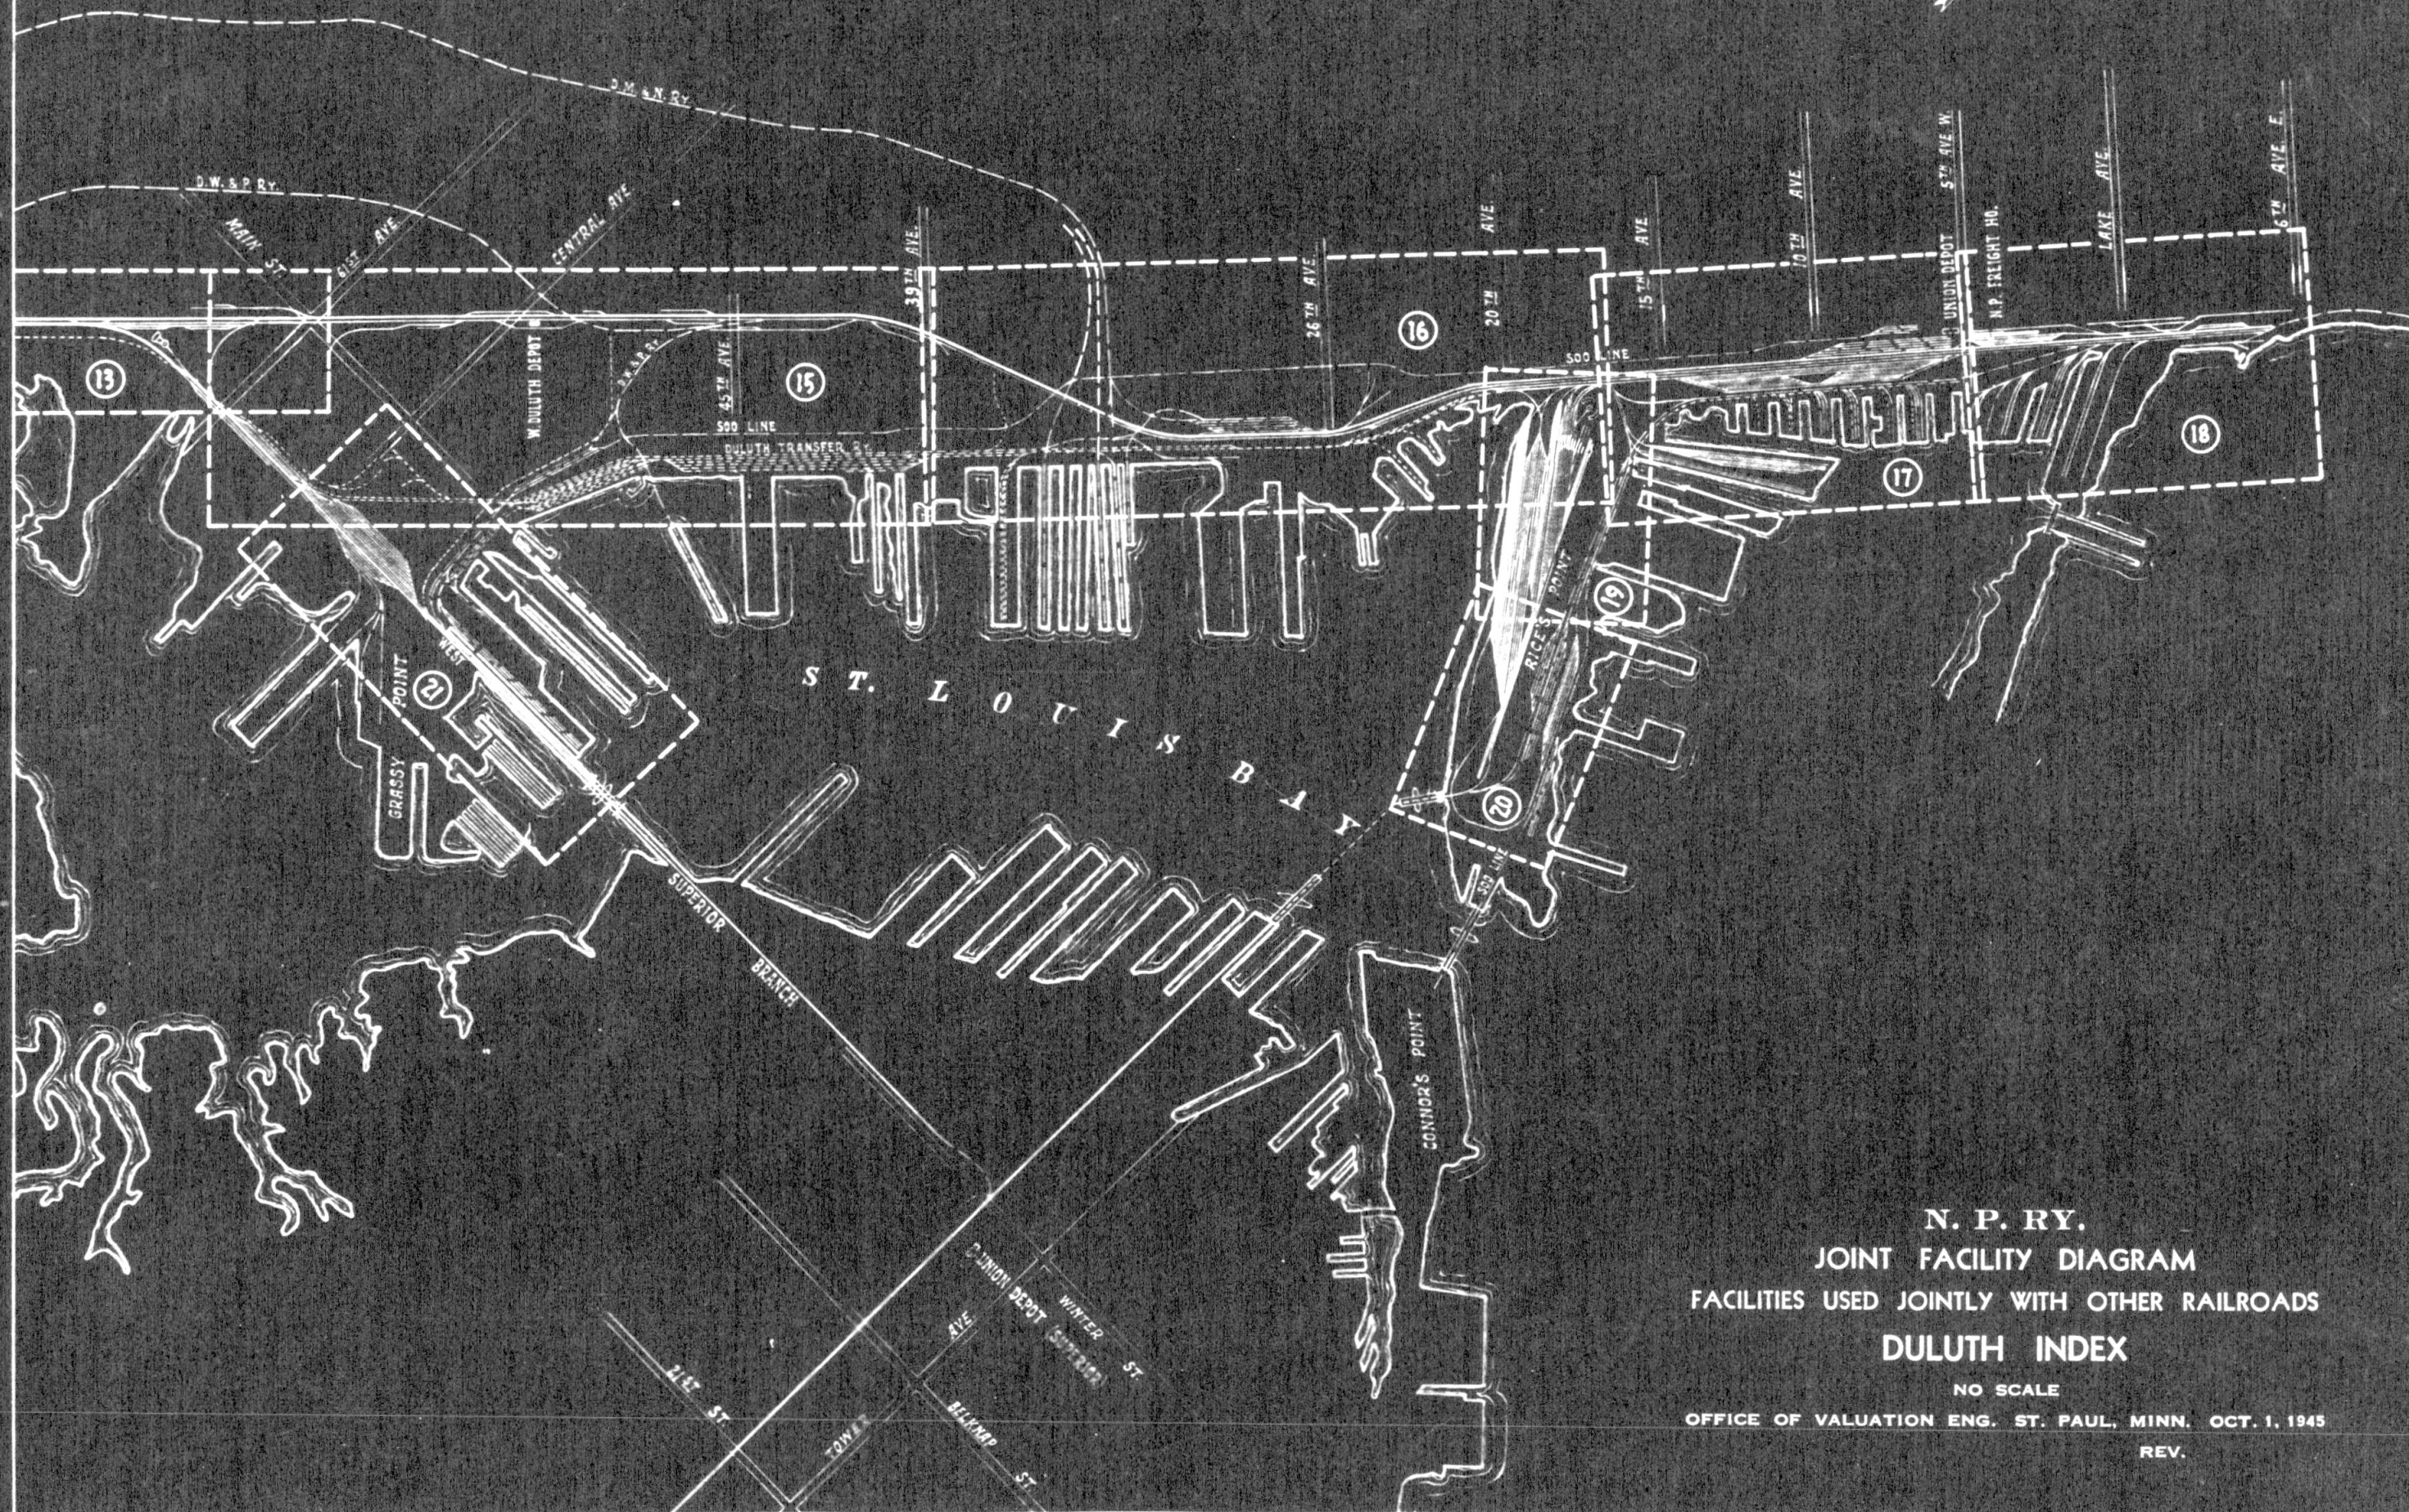

N. P. RY.
JOINT FACILITY DIAGRAM
FACILITIES USED JOINTLY WITH OTHER RAILROADS
DULUTH INDEX

NO SCALE
OFFICE OF VALUATION ENG. ST. PAUL, MINN. OCT. 1, 1945
REV.

TRACKS AND STRUCTURES USED BY TENANTS ON A VALUATION BASIS AND/OR UPON WHICH THEY PAY A PROPORTION OF MAINTENANCE OR OPERATION SHOWN BY HEAVY LINES
KEY NUMBERS TO CONTRACT REFERENCES SHOWN ①

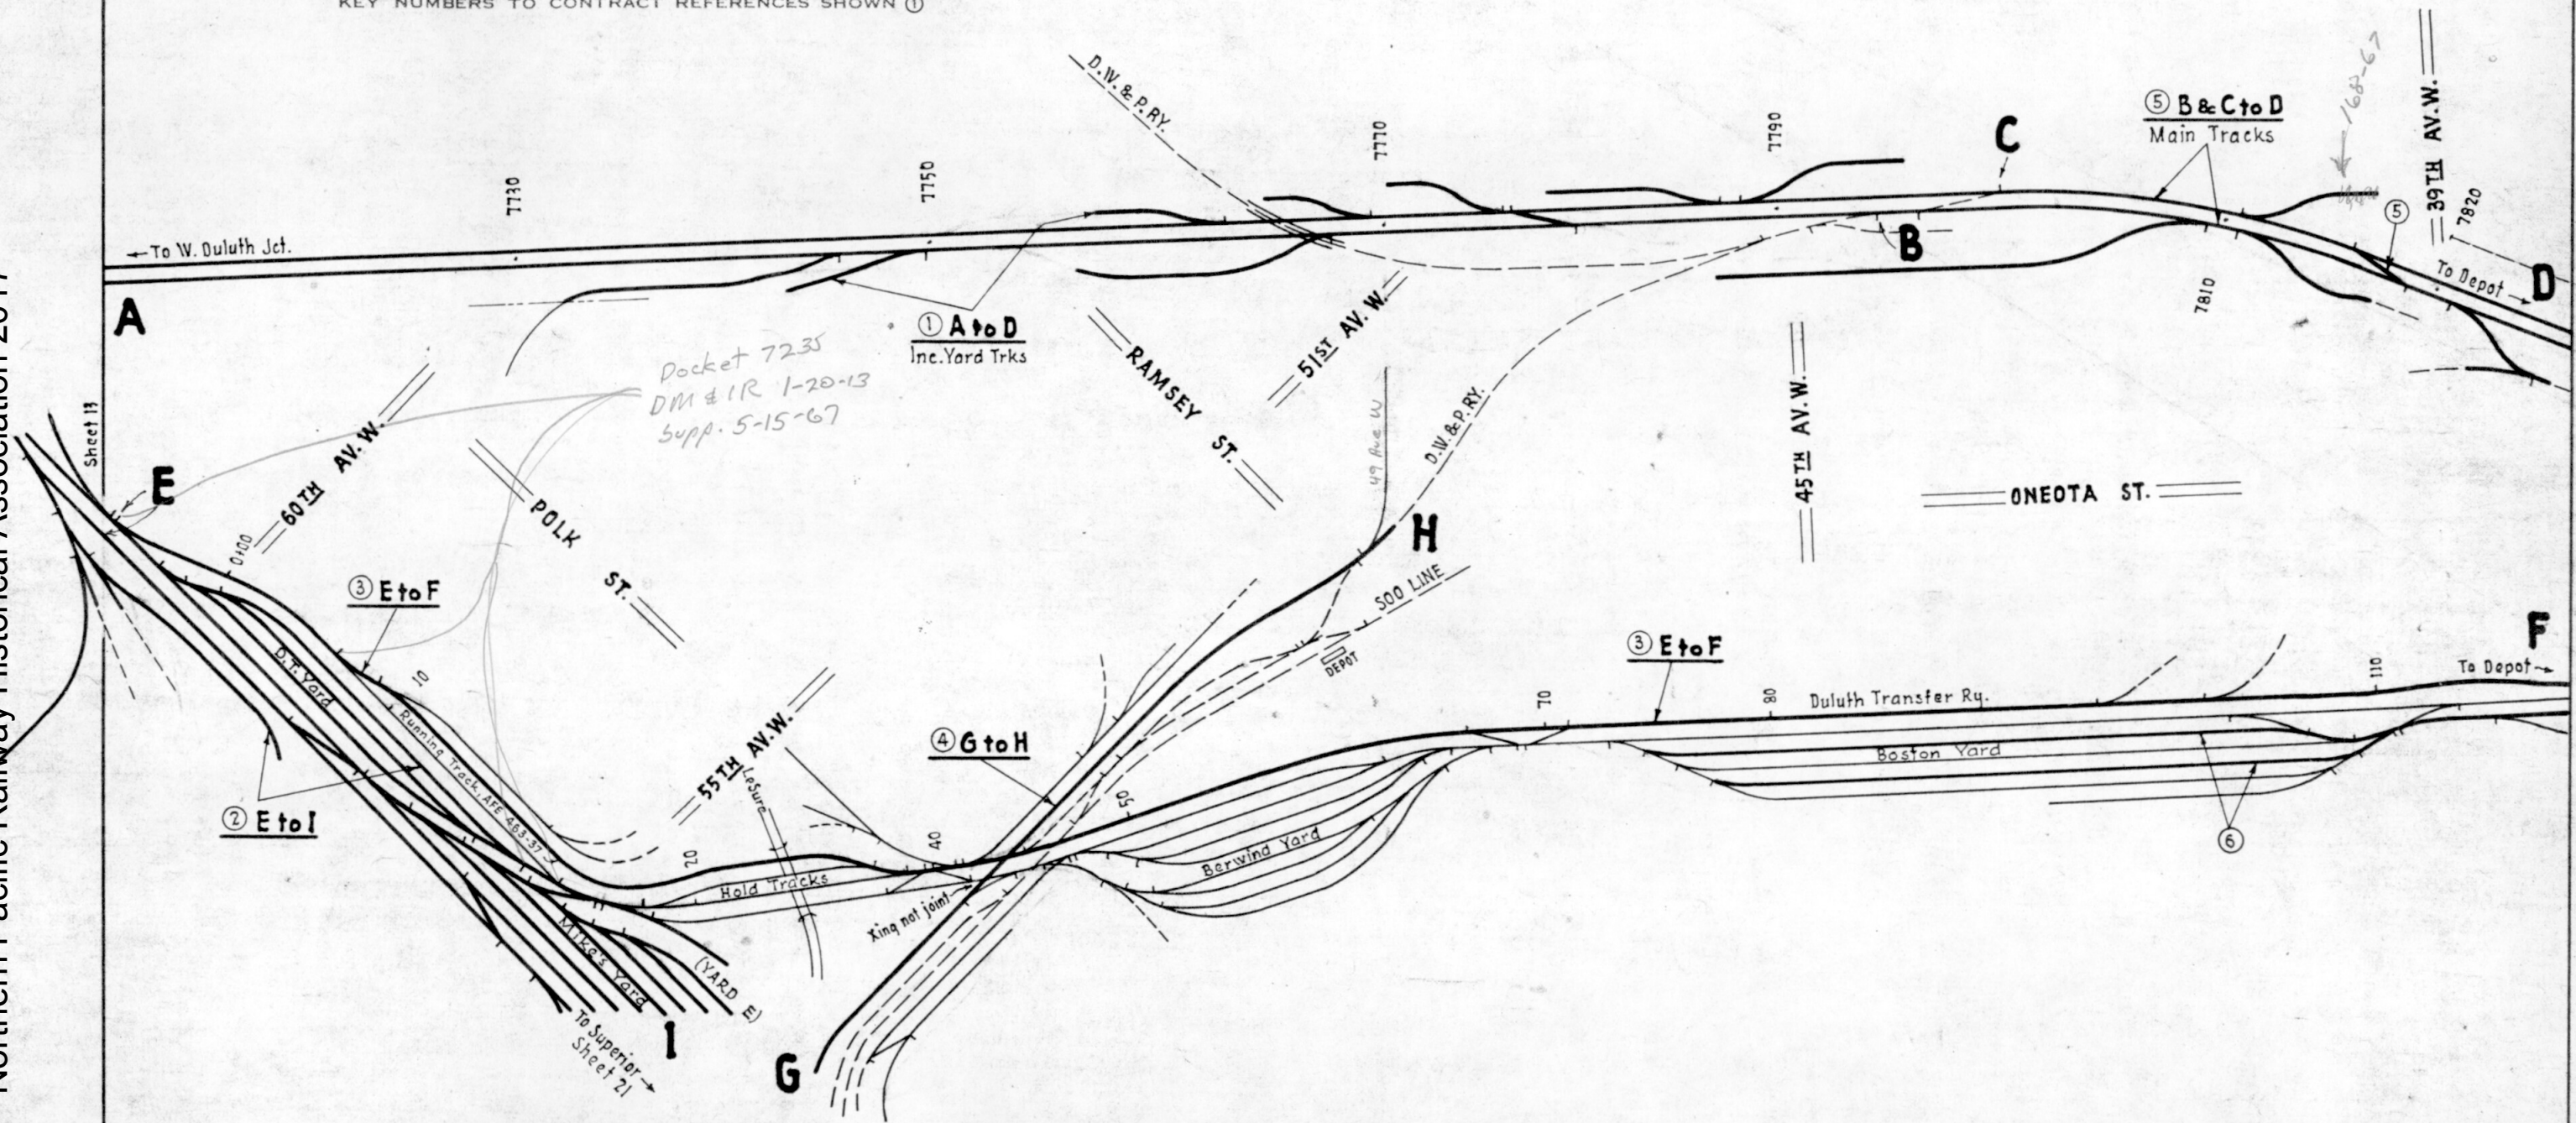


CONTRACT REFERENCES

REF. NO.	USER	CONTRACT DATES	FILE NUMBERS		
			ASST SECY	CHIEF ENG	COMPT
①	C.M. St. P. & P.	10-1-00	394	4124 7839	
②	"	"	"	"	
③	D.M. & I.R.	1-20-13	7235	602	
④	D.W. & P.	4-30-12	7215	591	
⑤	"	"	"	"	
⑥	D.M. & I.R.	4-25-63	7235	602	

N. P. RY.
JOINT FACILITY DIAGRAM
FACILITIES USED JOINTLY WITH OTHER RAILROADS
DULUTH, MINN.

NO SCALE
OFFICE OF VALUATION ENG. ST. PAUL, MINN. OCT. 1, 1945
REV. 7-1-64

TRACKS AND STRUCTURES USED BY TENANTS ON A VALUATION BASIS AND/OR UPON WHICH THEY PAY A PROPORTION OF MAINTENANCE OR OPERATION SHOWN BY HEAVY LINES
KEY NUMBERS TO CONTRACT REFERENCES SHOWN ①

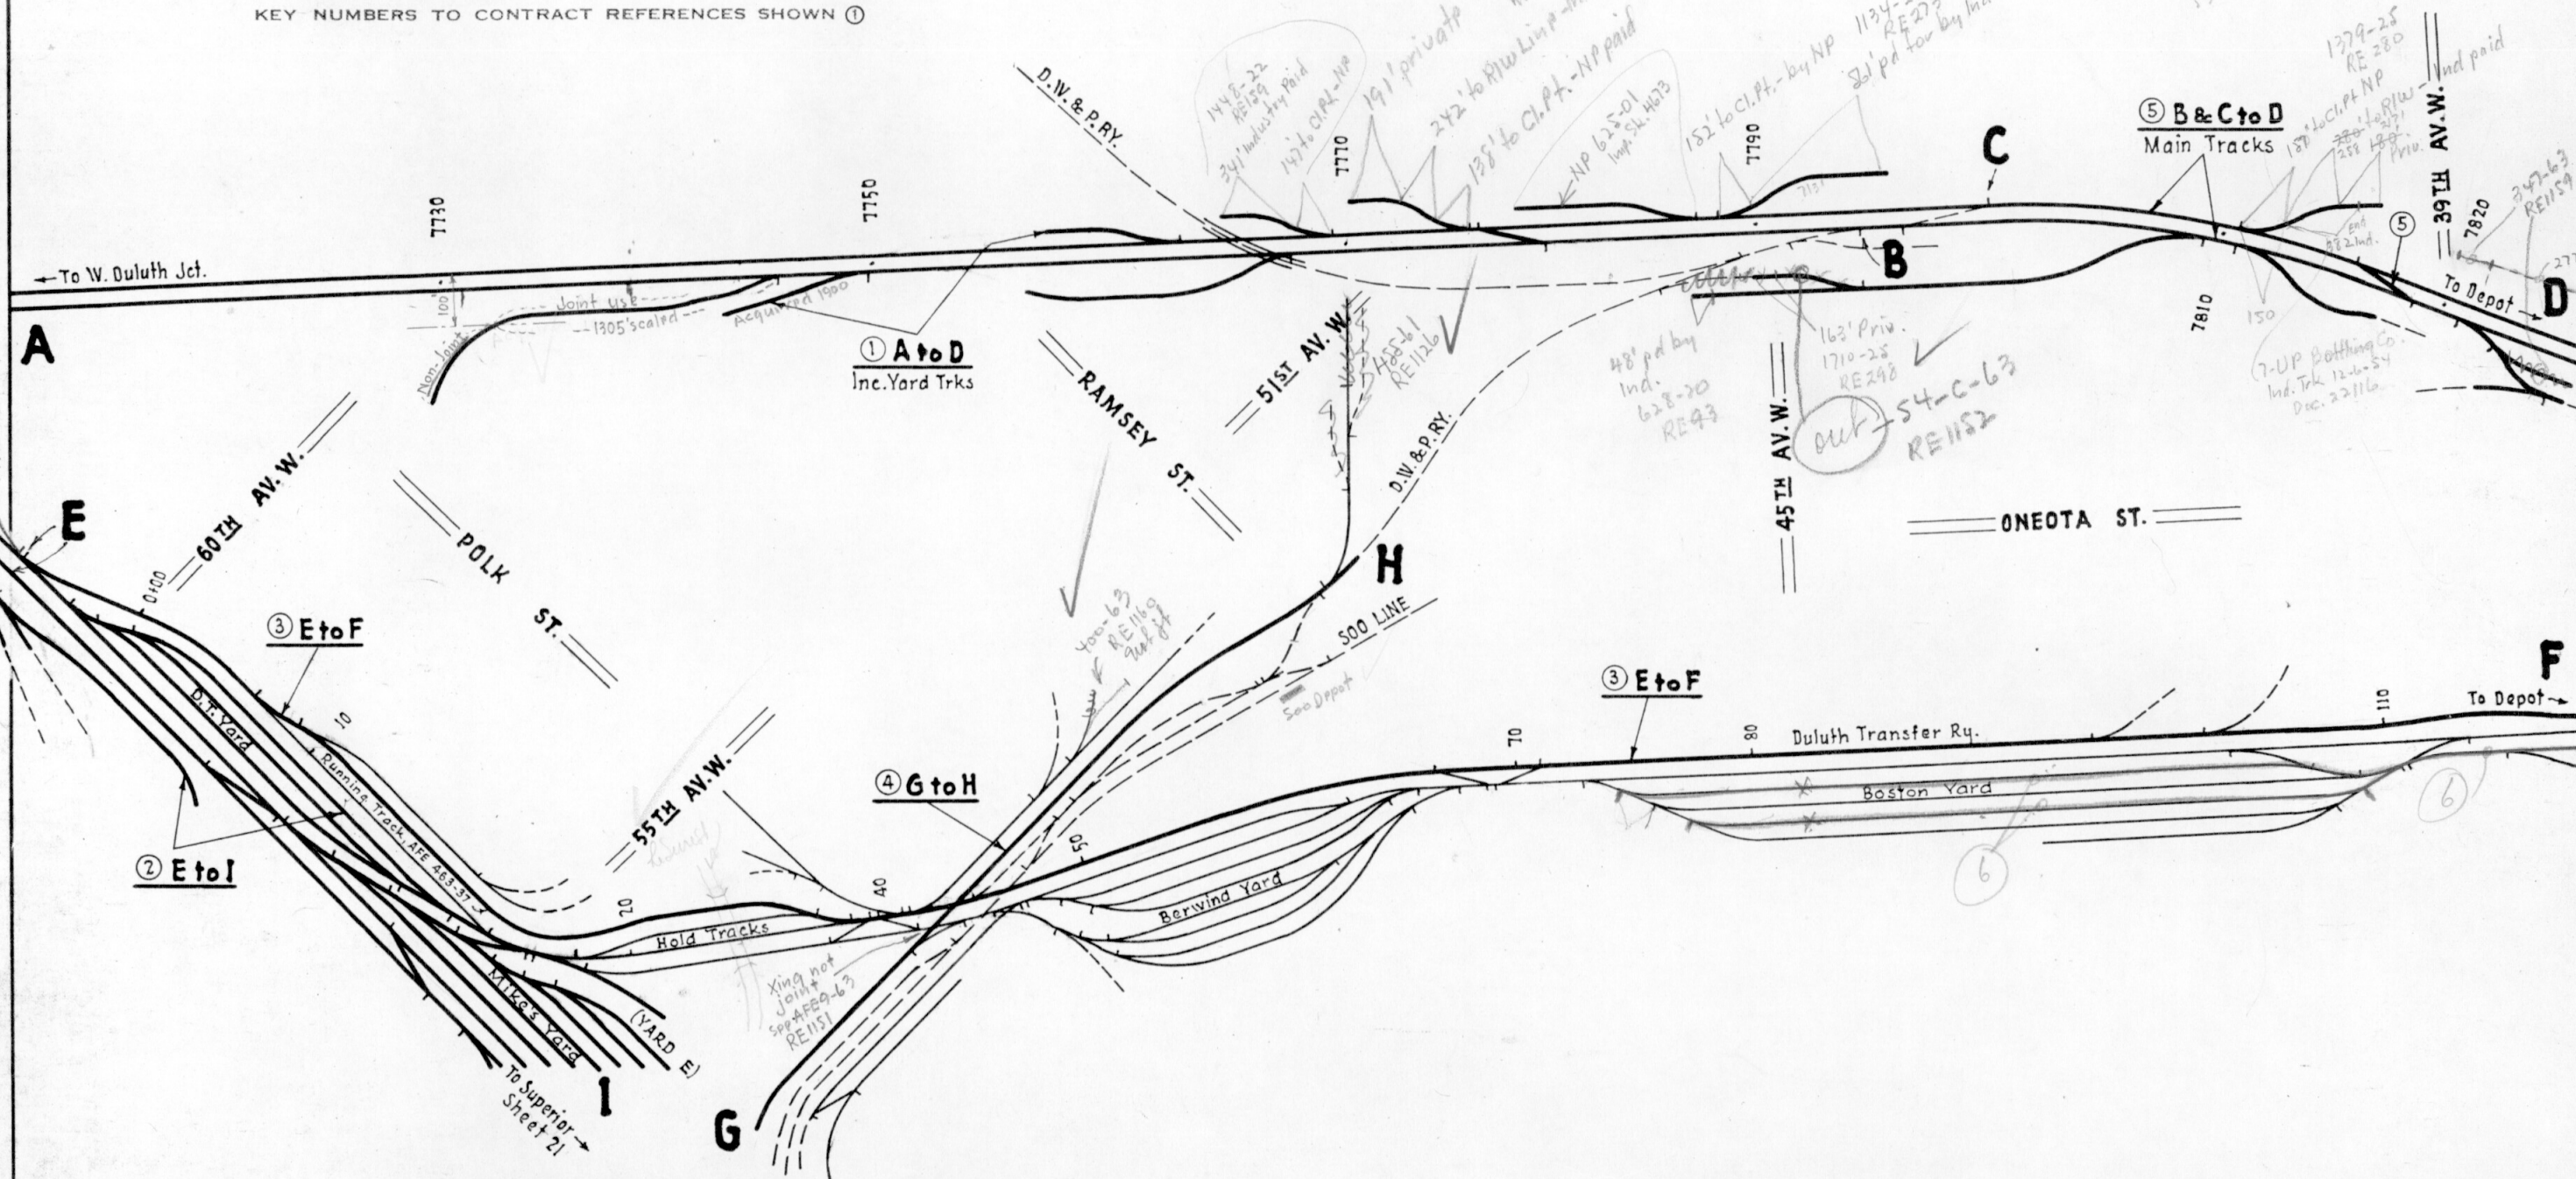


CONTRACT REFERENCES

REF. NO.	USER	CONTRACT DATES	FILE NUMBERS		
			ASST SECY	CHIEF ENG	COMPT
①	C.M.St.P.&P.	10-1-00	394	4124 7839	
②	"	"	"	"	
③	D.M.&I.R.	1-20-13	7235	602	
④	D.W.&P.	4-30-12	7215	591	
⑤	"	"	"	591	
⑥	D.W.&P.	4-25-63	7235	602	

N. P. RY.
JOINT FACILITY DIAGRAM
FACILITIES USED JOINTLY WITH OTHER RAILROADS
DULUTH, MINN.
NO SCALE
OFFICE OF VALUATION ENG. ST. PAUL, MINN. OCT. 1, 1945
REV. 4-13-59

TRACKS AND STRUCTURES USED BY TENANTS ON A VALUATION BASIS AND/OR UPON WHICH THEY PAY A PROPORTION OF MAINTENANCE OR OPERATION SHOWN BY HEAVY LINES
KEY NUMBERS TO CONTRACT REFERENCES SHOWN ①

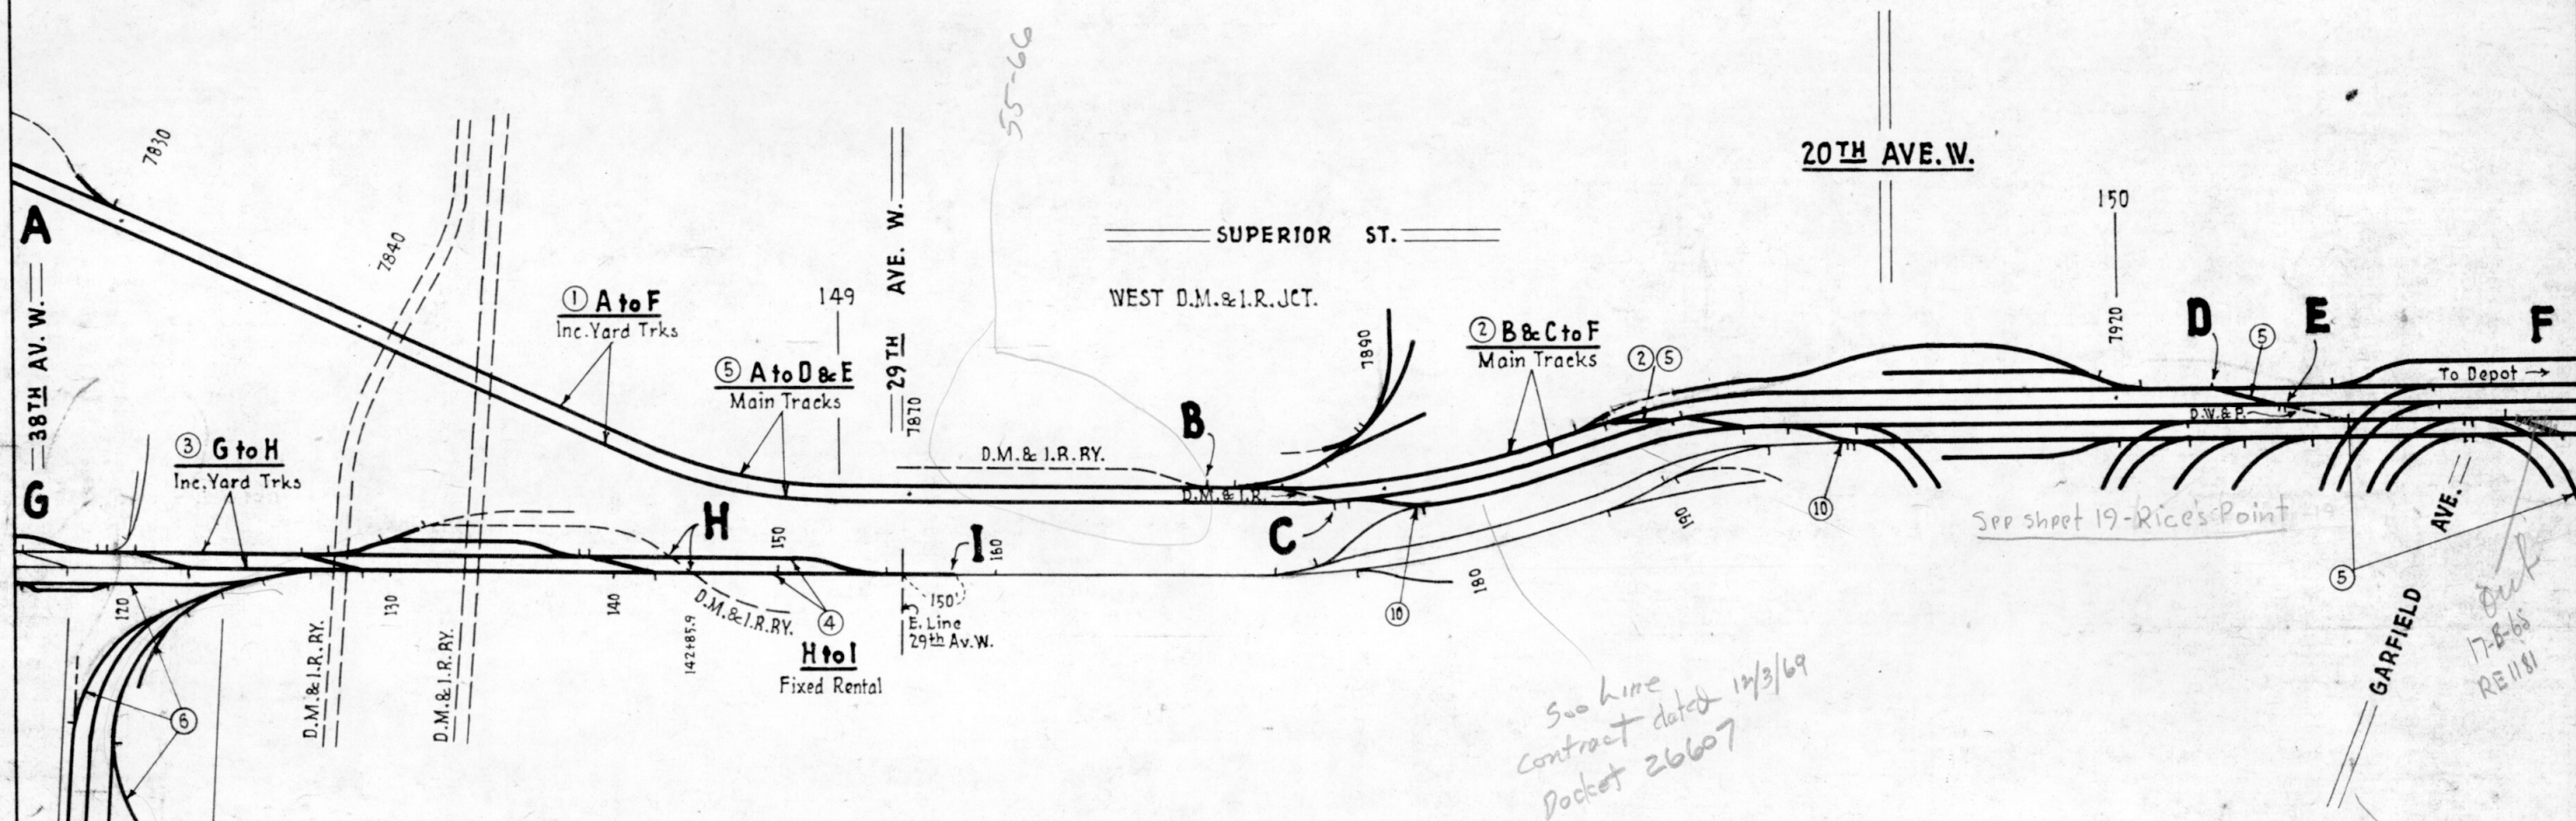


CONTRACT REFERENCES


REF. NO.	USER	CONTRACT DATES	FILE NUMBERS		
			ASST SECY	CHIEF ENG	COMPT
①	C.M. St. P. & P.	10-1-00	394	4124 7839	
②	D.M. & I.R.	10-2-94 Supp. 6-3-07	Rec. 18 3528		
③	"	1-20-13	7235	602	
④	"	11-24-16	"	"	
⑤	D.W. & P.	4-30-12	7215	591	
⑥	D.M. & I.R.	4-25-63	7235	602	
⑩	C.M. St. P. & P.	Sw., Froq and Sw. Ties Letter 9-11-49			296-1015

Fixed Rental

N. P. RY.
JOINT FACILITY DIAGRAM
FACILITIES USED JOINTLY WITH OTHER RAILROADS
DULUTH, MINN.

NO SCALE
OFFICE OF VALUATION ENG. ST. PAUL, MINN. OCT. 1, 1945
REV. 7-1-64

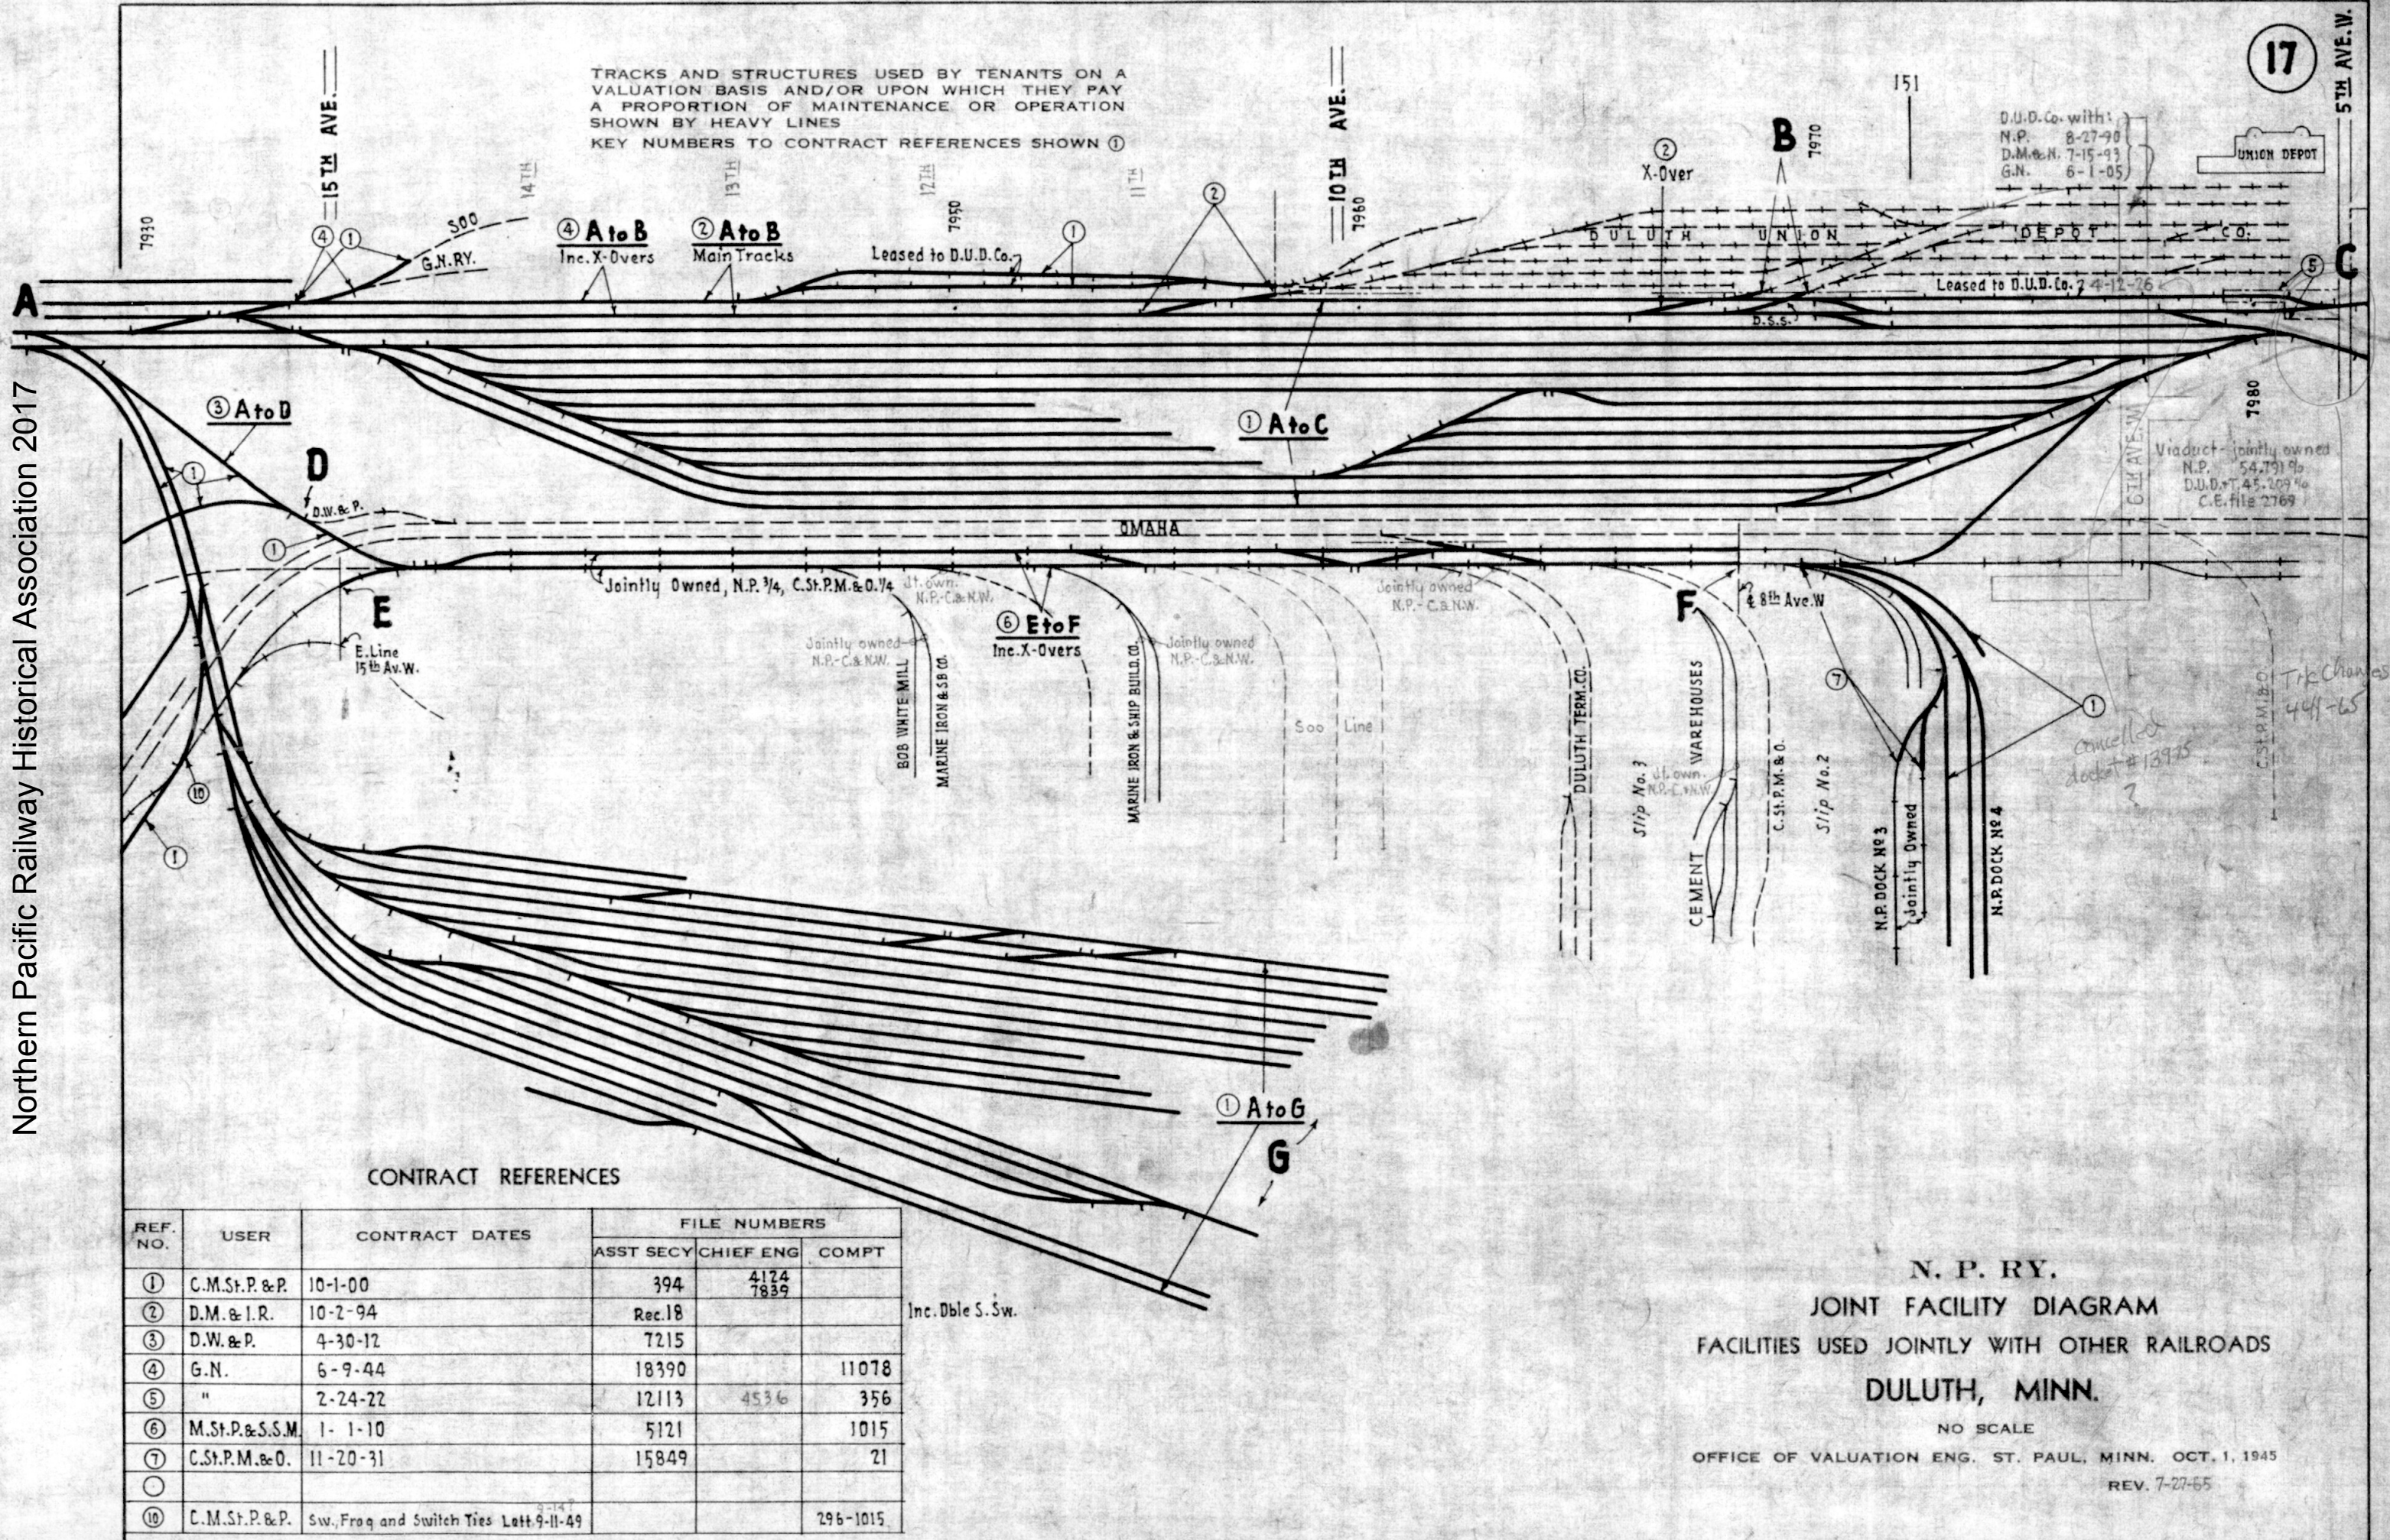

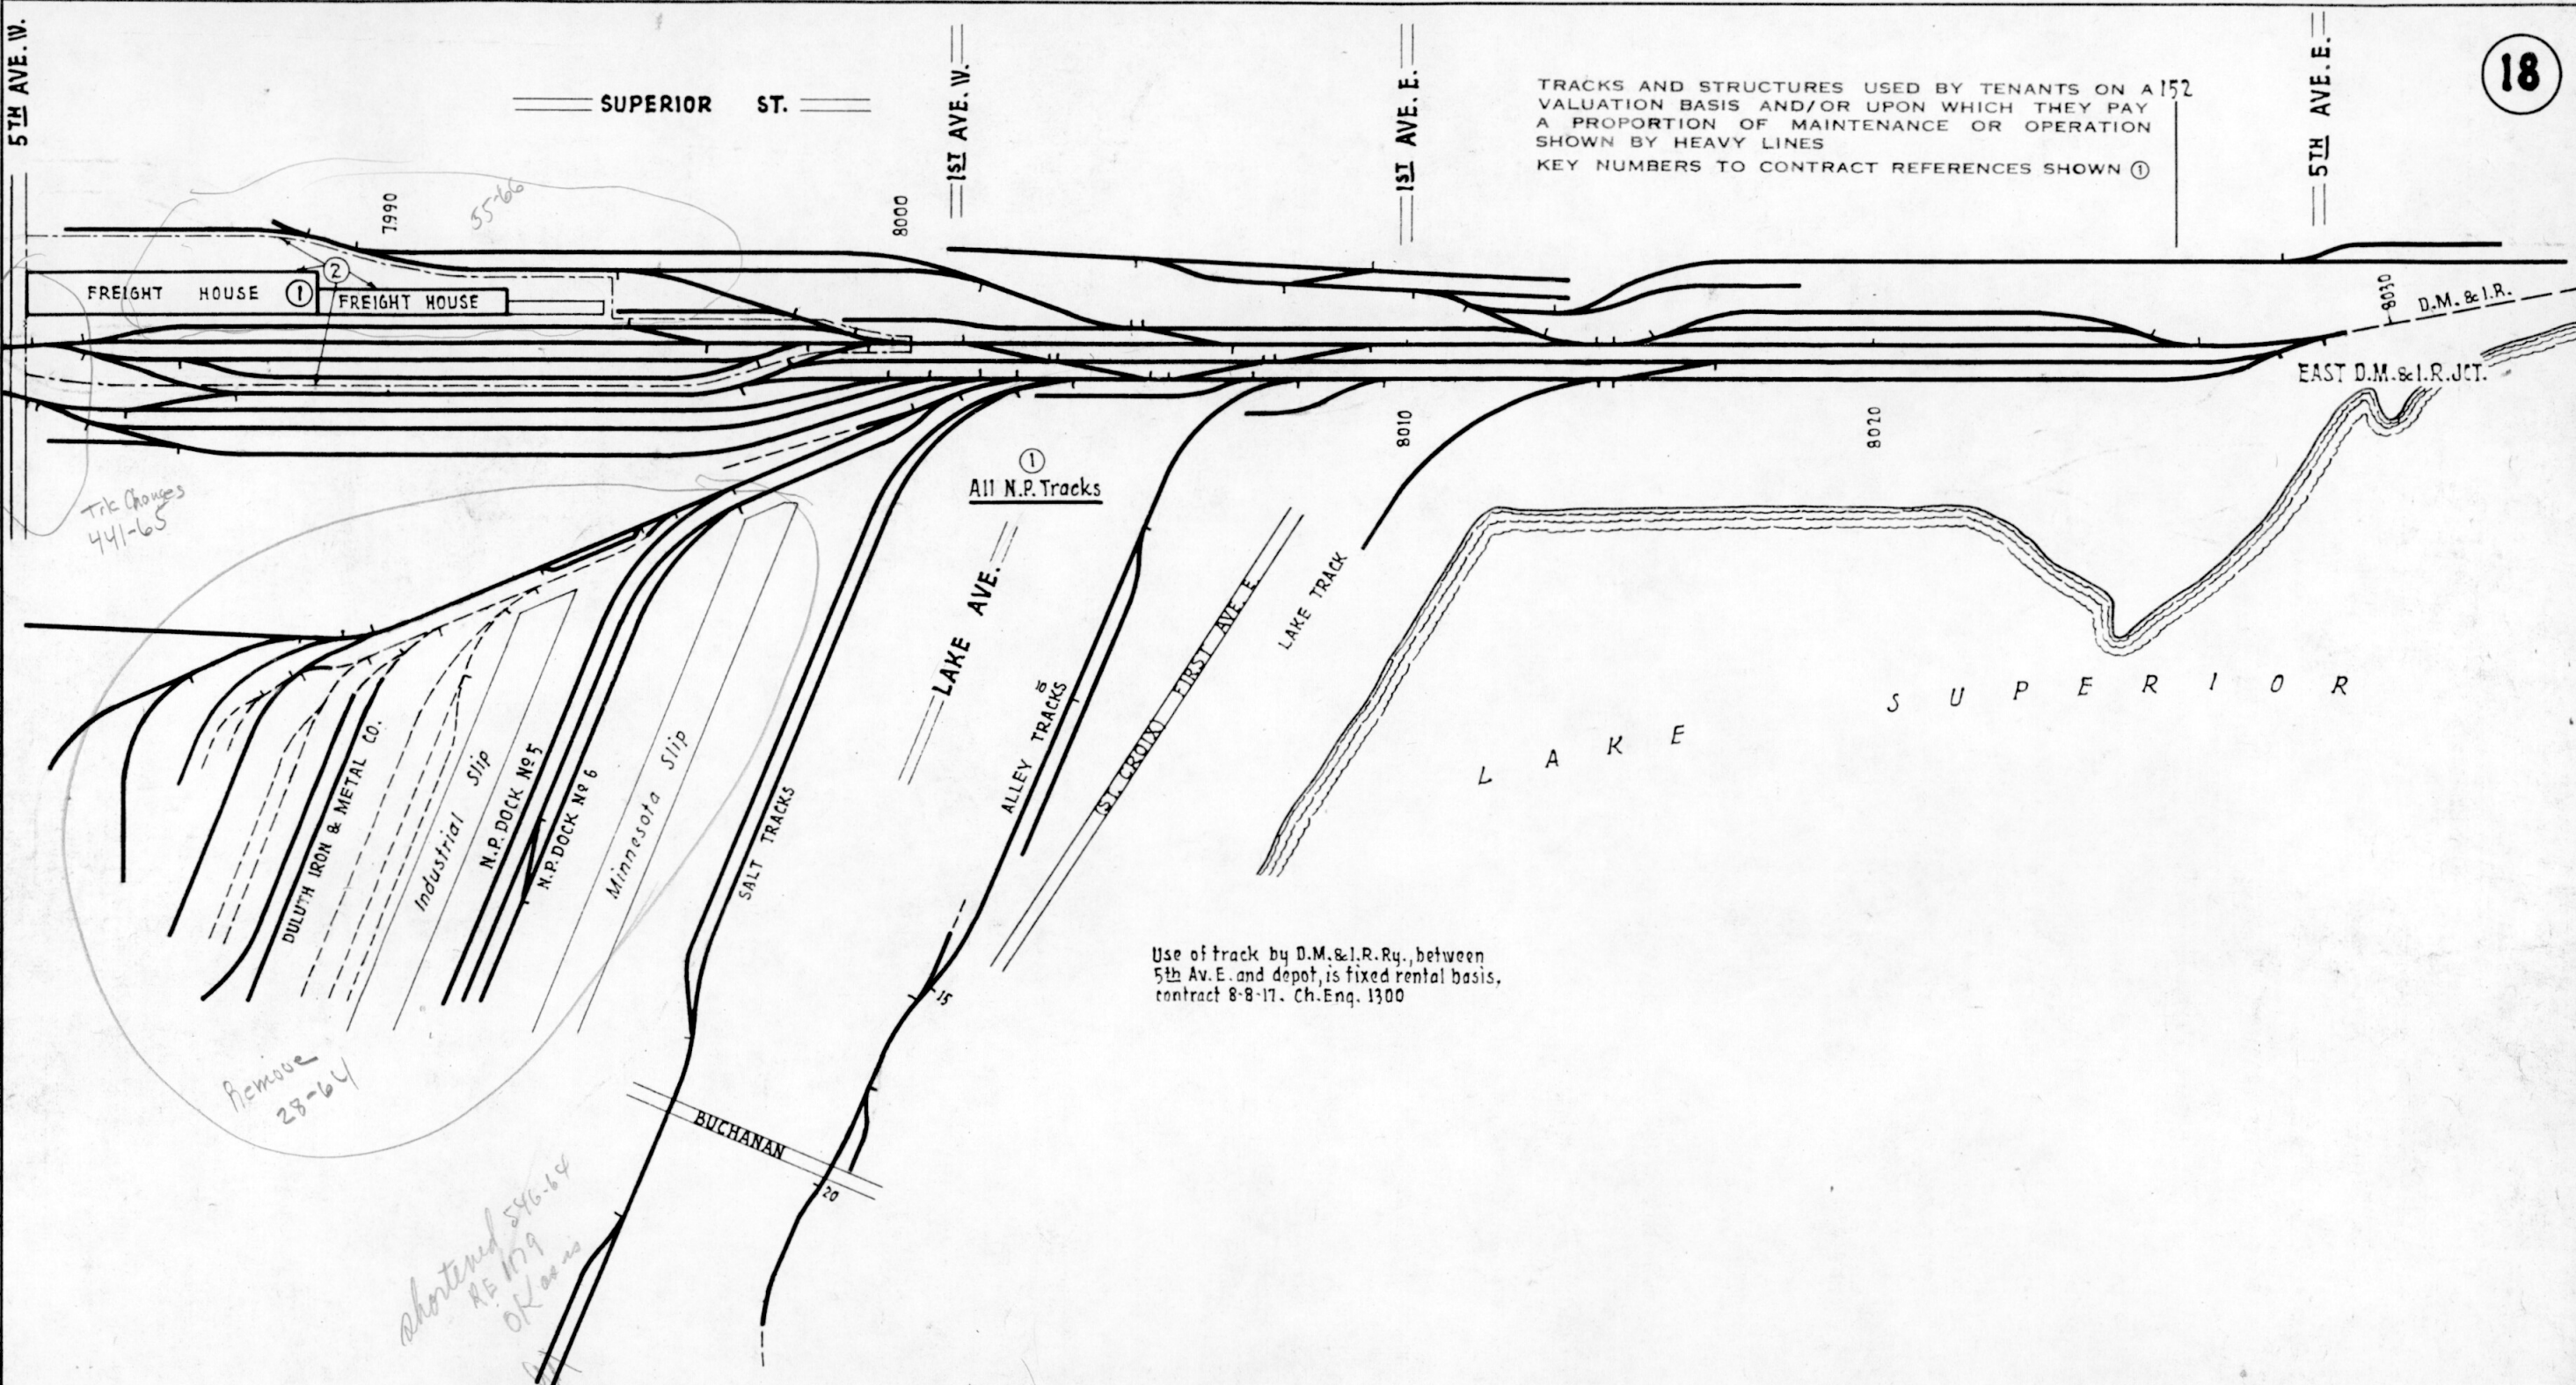

CONTRACT REFERENCES

REF. NO.	USER	CONTRACT DATES	FILE NUMBERS		
			ASST SECY	CHIEF ENG	COMPT
①	C.M. St. P. & P.	10-1-00	394	4124 7839	
②	G.N.	2-24-22	12113		356
○					
○					
○					
○					
○					

N. P. RY.
JOINT FACILITY DIAGRAM
FACILITIES USED JOINTLY WITH OTHER RAILROADS
DULUTH, MINN.

NO SCALE
OFFICE OF VALUATION ENG. ST. PAUL, MINN. OCT. 1, 1945
REV. 7-1-64

TRACKS AND STRUCTURES USED BY TENANTS ON A VALUATION BASIS AND/OR UPON WHICH THEY PAY A PROPORTION OF MAINTENANCE OR OPERATION SHOWN BY HEAVY LINES
KEY NUMBERS TO CONTRACT REFERENCES SHOWN ①

20TH AVE. W.

19

R I C E ' S

P O I N T

Y A R D

B

Ash Ave.

Jointly Owned
N.P. - G.N. - C.St.P.M. & O.

G.N.

Main lines only
④ A to B

Main Tracks

645-68

① All N.P. Tracks
Terminal buildings are joint

G.N.RY.

E

OMAHA

500

⑥ ①

② ③ ⑤ C to D & E

GARFIELD AVE.

A

CONTRACT REFERENCES

REF. NO.	USER	CONTRACT DATES	FILE NUMBERS		
			ASST SECY	CHIEF ENG	COMPT
①	C.M.St.P.&P.	10-1-00	394	4124 7839	
②	M.St.P.&S.S.M.	1-30-39	17386		10060
③	G.N.	"	"		"
④	"	6-9-44	18390		11078
⑤	C.St.P.M. & O.	1-30-39	17386		10060
⑥	"	"	"		"
⑩	C.M.St.P.&P.	Switch, Frog & Sw. Ties Letter 9-11-49			296-1015

Const. and mtce costs beyond Cl. Pt. included in rental paid by industry. Milw. does not participate in rental collected and N.P. assumes all mtce costs. Letter 7-23-53, Ramswick to Grannen.

N. P. RY.

JOINT FACILITY DIAGRAM


FACILITIES USED JOINTLY WITH OTHER RAILROADS

DULUTH, MINN.

NO SCALE

OFFICE OF VALUATION ENG. ST. PAUL, MINN. OCT. 1, 1945

REV. 7-1-54

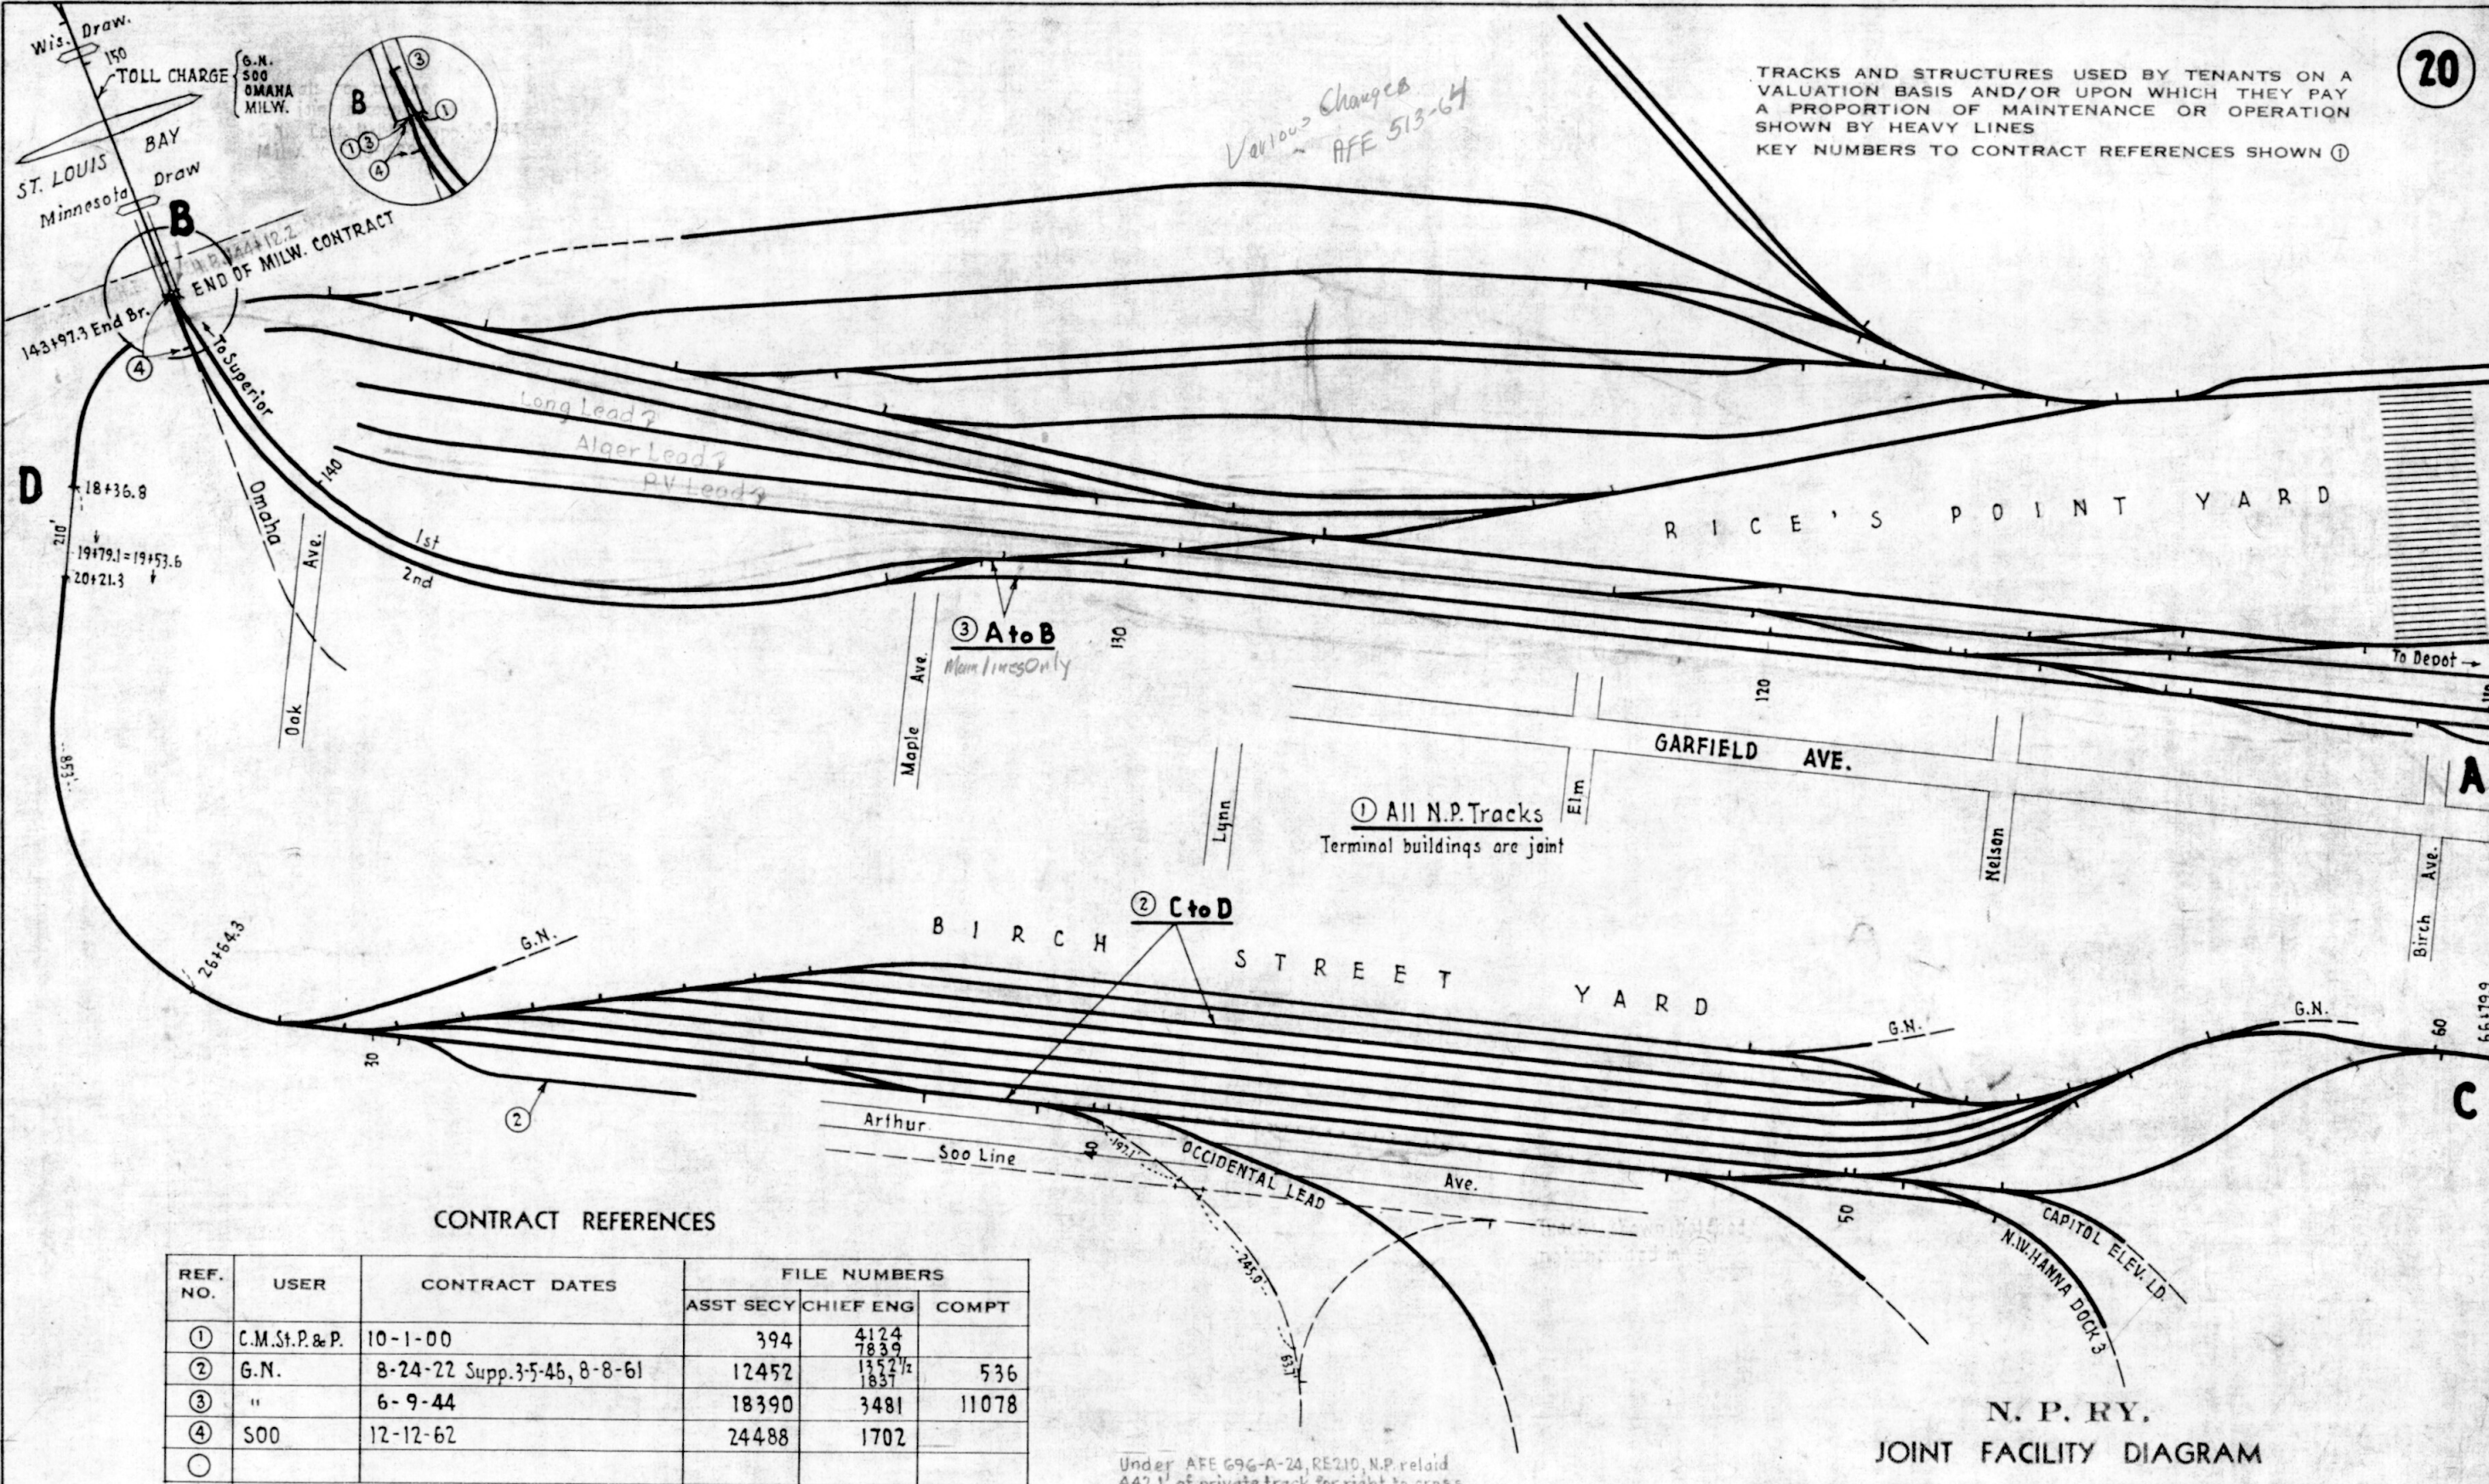

CONTRACT REFERENCES


REF. NO.	USER	CONTRACT DATES	FILE NUMBERS		
			ASST SECY	CHIEF ENG	COMPT
①	C.M. St. P. & P.	10-1-00	394	4124 7839	
②	G.N.	8-24-22 Supp. 3-5-45, 8-8-61	12452	1352 1/2 1837	536
③	"	6-9-44	18390	3481	11078
④	S.O.	12-12-62	24488	1702	
○					

Under AFE 696-A-24, RE210, N.P. re-laid 442.1' of private track for right to cross PV Elevator property; and rails, fastenings and tracklaying were charged to Acct. 2. Costs were added to valuation on which G.N. and Milw. pay rental for joint use. See Aud. file. 11-6-62

N. P. RY.
JOINT FACILITY DIAGRAM
FACILITIES USED JOINTLY WITH OTHER RAILROADS
DULUTH, MINN.

NO SCALE
OFFICE OF VALUATION ENG. ST. PAUL, MINN. OCT. 1, 1945
REV. 7-27-65

TRACKS AND STRUCTURES USED BY TENANTS ON A VALUATION BASIS AND/OR UPON WHICH THEY PAY A PROPORTION OF MAINTENANCE OR OPERATION SHOWN BY HEAVY LINES
KEY NUMBERS TO CONTRACT REFERENCES SHOWN ①

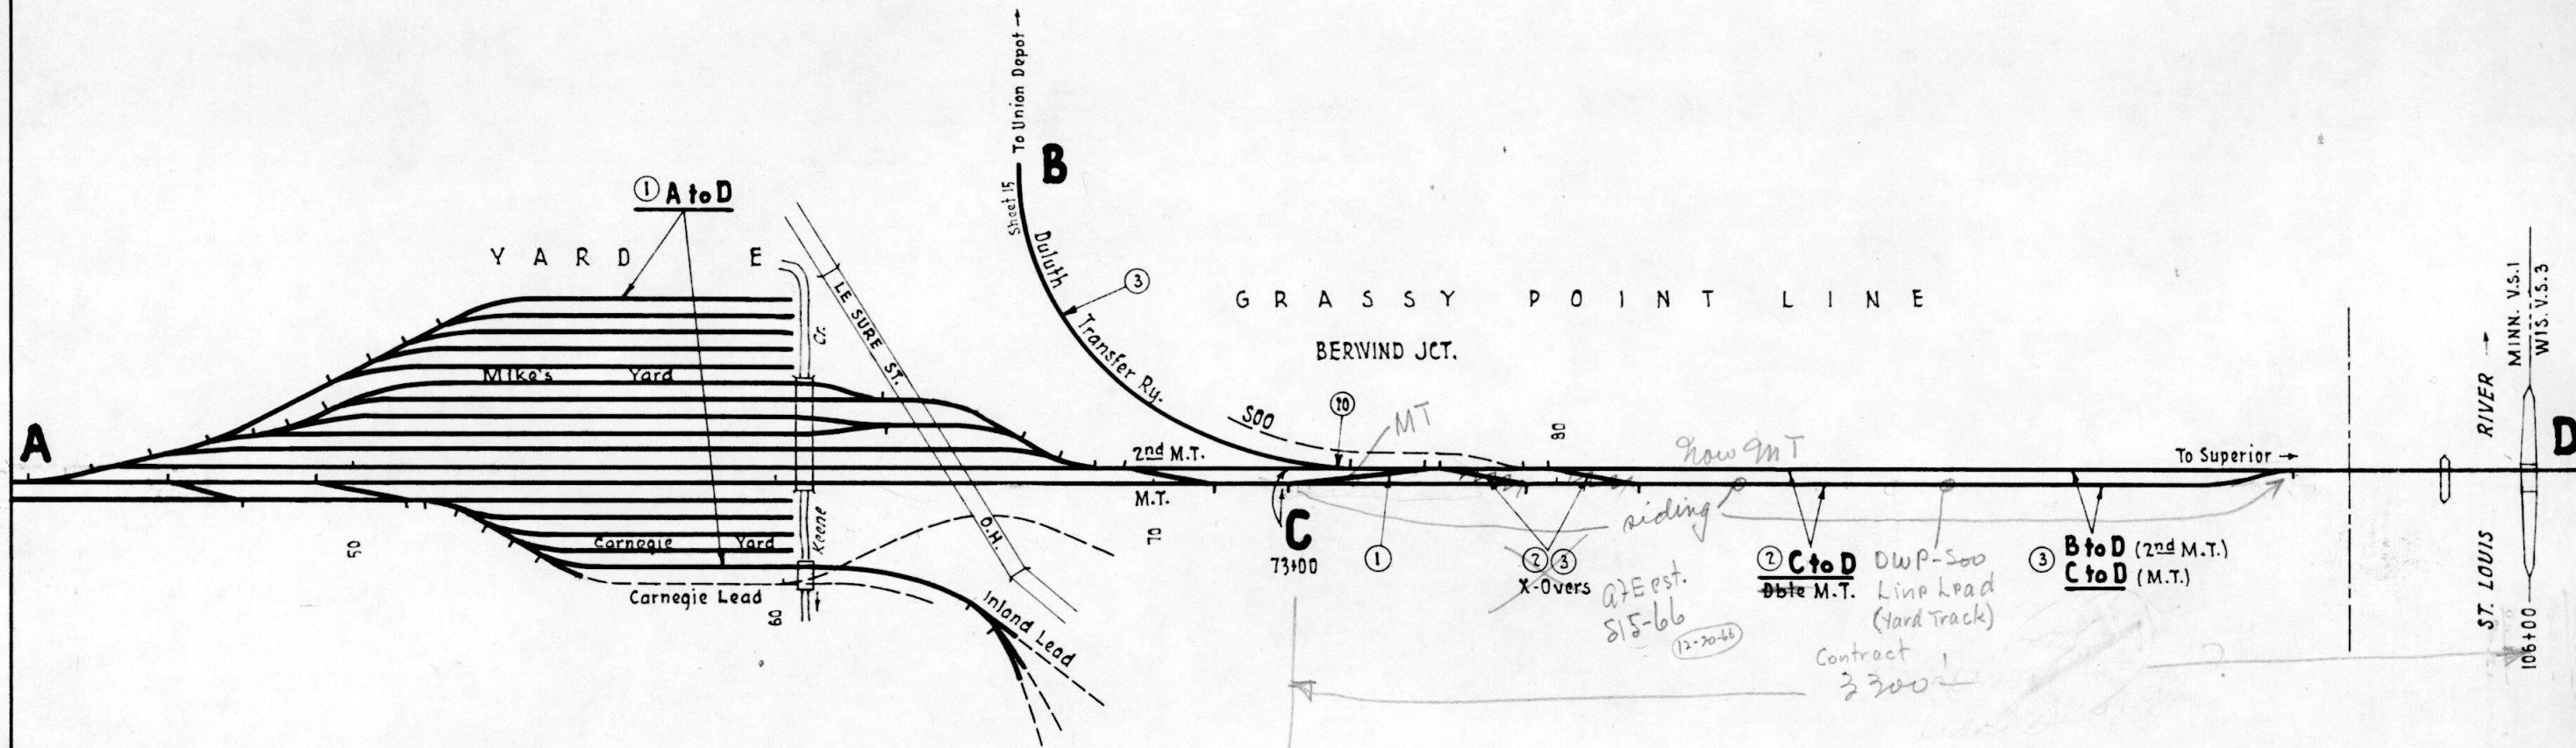

CONTRACT REFERENCES

REF. NO.	USER	CONTRACT DATES	FILE NUMBERS		
			ASST SECY	CHIEF ENG	COMPT
①	C.M.St.P.&P.	10-1-00	394	4124 7839	
②	M.St.P.&S.S.M.	6-4-07	3549	Csp 2350	662
③	D.W.&P.	4-30-12	7215	591	
⑩	C.M.St.P.&P.	Siv., Froq and Siv. Ties Letter 9-11-49			296-1015

Gen. Mgrs
file #674

N. P. RY.
JOINT FACILITY DIAGRAM
FACILITIES USED JOINTLY WITH OTHER RAILROADS
DULUTH, MINN.

NO SCALE
OFFICE OF VALUATION ENG. ST. PAUL, MINN. OCT. 1, 1945
REV. 7-1-44