S-26-14

12. 26. 1889

Revised 2. 18. 1891

" 7. 8. 1892

N.P.R.R.

STANDARD PLAN

OF

3RD CLASS 2 STORY

COMBINATION DEPOT

SCALE 3/16"=1

J. M. Kendrick
Chief Engineer

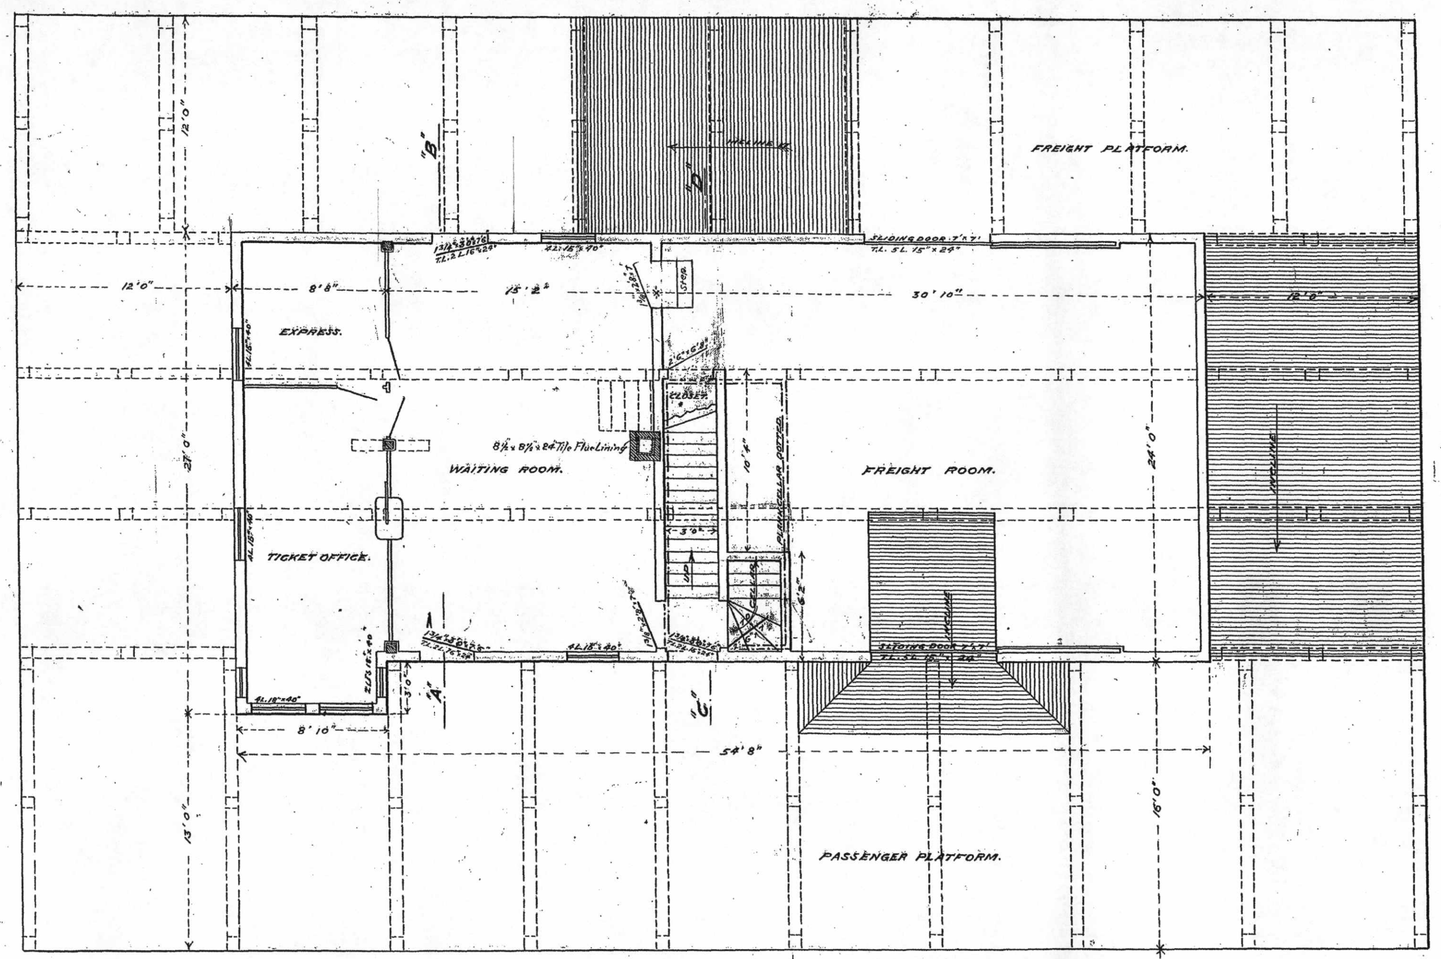

GROUND PLAN.

CENTRE OF MAIN TRACK.

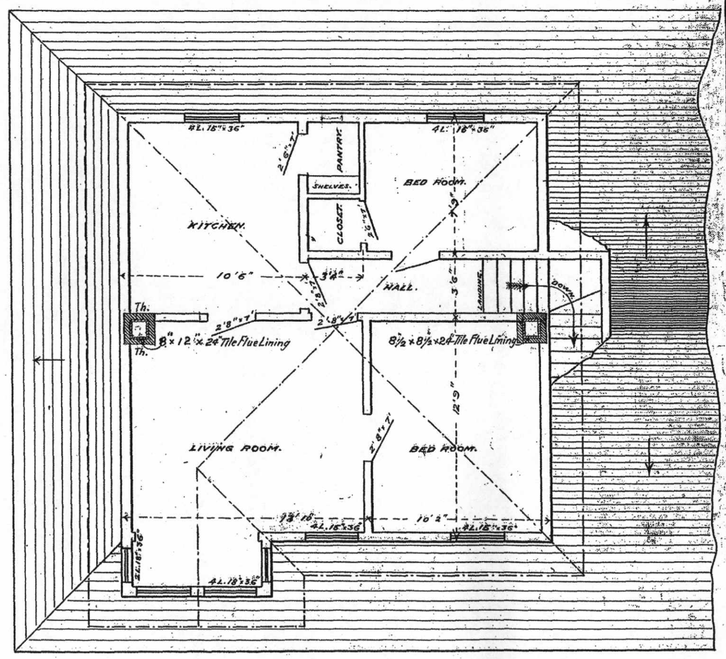

SECOND FLOOR.

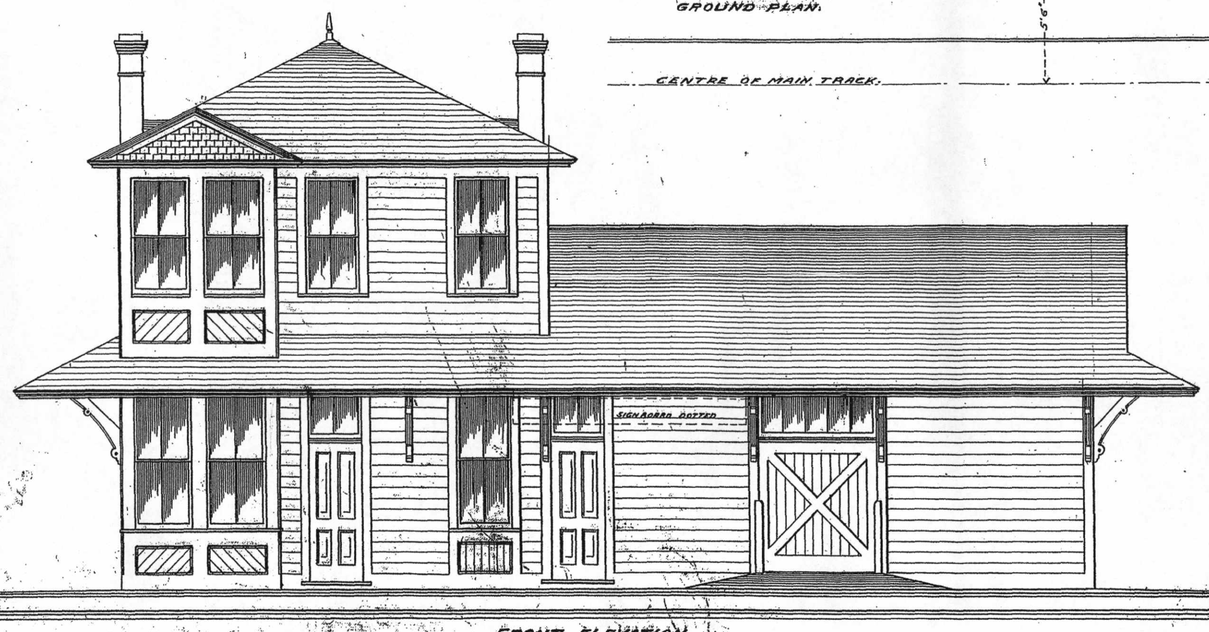

FRONT ELEVATION.

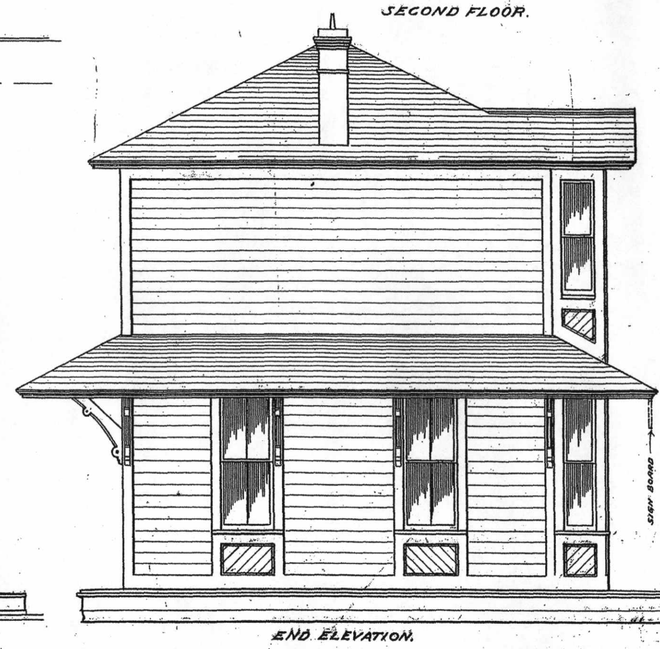

END ELEVATION.

Complete set S. 26. 11. 12. 13. 14. 15. 16. 17. 18. 19. & 13.

Provided courtesy of the Minnesota Historical Society