N. P. 1363
8-24

NORTHERN PACIFIC RAILWAY COMPANY COMPTROLLER'S COPY

AUTHORITY FOR EXPENDITURE 1926 YEAR

SUPERINTENDENT'S No. 108

1926

DEPT. No.

1926

ENGINEERING DEPT. No. 122

A. F. E. NO. 32

Lake Superior DIV. Grantsburg BRANCH STATE Minn. VAL. SEC. NO. 2-D

AUTHORITY IS REQUESTED FOR A NET EXPENDITURE OF $

Accounting distribution as follows: (Distribution to be made in General Office.)

	Operating Expenses	Profit and Loss	Net Operating Expenses	Net Profit and Loss
Property retired	$	$	$	$
Labor				
Incidental costs				
Total to Operating Expenses				
Total to Profit and Loss				$
To Material and Supplies				
To Bills for Collection				
To Other Accounts McGrath Bros.				
P & L a/c 606				47
Net charge to Investment account--Additions and Betterments				84
Total of distribution				84
				$ 47

SUPERINTENDENT'S OFFICE
NOV 15 1926
RECEIVED
CREDIT

Budget reference: Not in budget

Joint facility contract reference: Not Joint Account Class of Works No. 10

Location is on this company's property. To secure rights, it will be necessary

Line: Between Rush City and St. Croix River

Extend Track serving McGrath Brothers

Reason:

McGrath Brothers, who have a track serving their Saw Mill near St. Croix River, has requested an extension of this track for two rail lengths, they to pay the entire cost. They have agreed to do the grading, furnish the ties and do the work incident to extending the track, the Railway Company to furnish materials. Track material

It is my recommendation that this authority be granted.

Work to be done by company force under charge of Superintendent

Authority to commence work granted by Superintendent

Signature and Title: Superintendent

Approved: Date Oct. 2, 1926

General Superintendent | General Manager or Engr. Maint. of Way | General Manager

Engr. Maint. of Way | Chief Engineer

Chief Engineer | Vice President

Exp. Committee | Engineer | Date of Final Approval JAN 12 1926

COMPTROLLER'S RECORD OF NOTICE OF APPROVAL AND OF COMPLETION

Date Approved ... Work begun ... Work finished Oct ... 1926

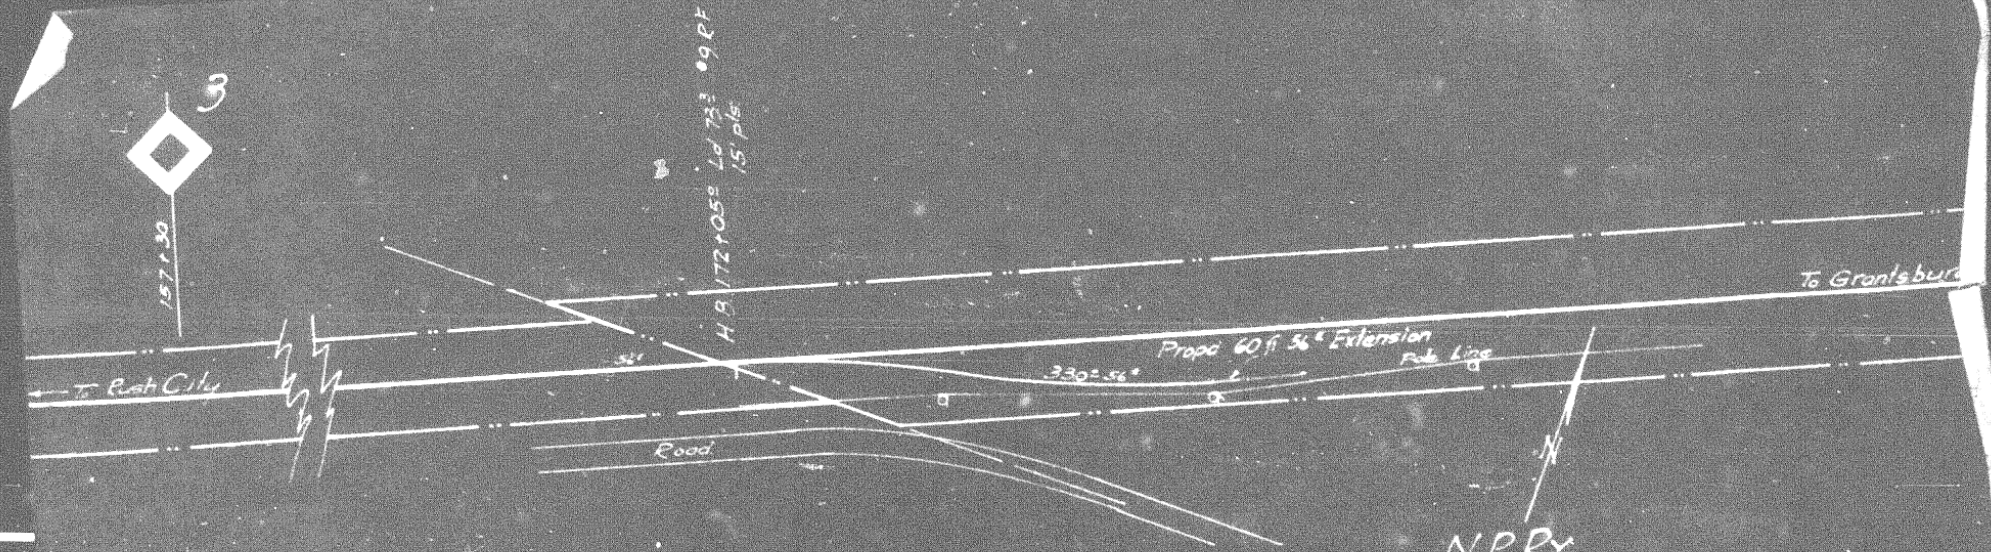

N P Ry.
Grantsburg Branch
Lake Superior Divn.
Propd Extension of Spur for McGrath Bros.
bet Rush City and St Croix River
office of Dist Engr. St Paul Sept 22-25
Scale 1" = 100'
Prop work shown red
Valuation Section No 2D Minn.