N. P. 1363 6-24

COMPTROLLER'S COPY

NORTHERN PACIFIC RAILWAY COMPANY
AUTHORITY FOR EXPENDITURE

1928 1928 1928

SUPERINTENDENT'S No. 57

Year 1928

Dept. No.

Engineering Dept. No. 79

A. F. E. NO. 939

Lake Superior Div. Second District Branch State Minn. Val. Sec. No. 12

AUTHORITY IS REQUESTED FOR A NET EXPENDITURE OF $ 248.00

Accounting distribution as follows: (Distribution to be made in General Office.)

	Operating Expenses	Profit and Loss	Net Operating Expense	Net Profit and Loss
Cost of property retired	$ 115	$	$	$
Value of salvage				
Incidental costs			115 22	
Total to Operating Expenses				
Total to Profit and Loss				$ 137
To Material and Supplies				
To Bills for Collection				
To Other Accounts				
Net charge to investment account—Additions and Betterments				
Total of distribution				111
				$ 248

Original Cost Adjustment Made in May 1927 Final

Budget reference: Not in budget Form 133 Item

Joint facility contract reference: Not Joint

Class of Work: No. 17

The location is on this company's property. To secure rights, it will be necessary

Location: Kimberly

Title Replace cedar shingles with prepared asphalt shingles, Depot roof.

and

Reason: The inspection trip last fall developed that the roof of depot has rotted and deteriorated so as to require complete renewal, as it not only leaks but is a bad fire hazard.

It is, therefore, proposed to renew the roof with prepared asphalt shingles which are not only more durable but will do away with fire hazards.

Work to be done by company force under charge of Superintendent

Accounting to concentrate in the office of Superintendent

Signature and Title: Superintendent

Date March 24 19 28

Checked and Entered President's Office

ENTERED Office of Chief Engineer

APPROVED

W H Strachan, General Superintendent	Bernard Flynn, Asst. Chief Engr. Jr. Engr. Maint. of Way	F Gaubey, General Manager
Mech. Supt., Supt. Telgh. or Signal Engr.		
R Dunn, Chief Engineer		F J Gallagher, Vice President
For Comptroller	Charles Donnelly, President	Date of Final Approval MAY 8 1928 19

COMPTROLLER'S RECORD OF NOTICE OF APPROVAL AND OF COMPLETION

Form No. 1345 issued ..... 19..... Work begun ..... 19..... Work finished Aug. 20 1928

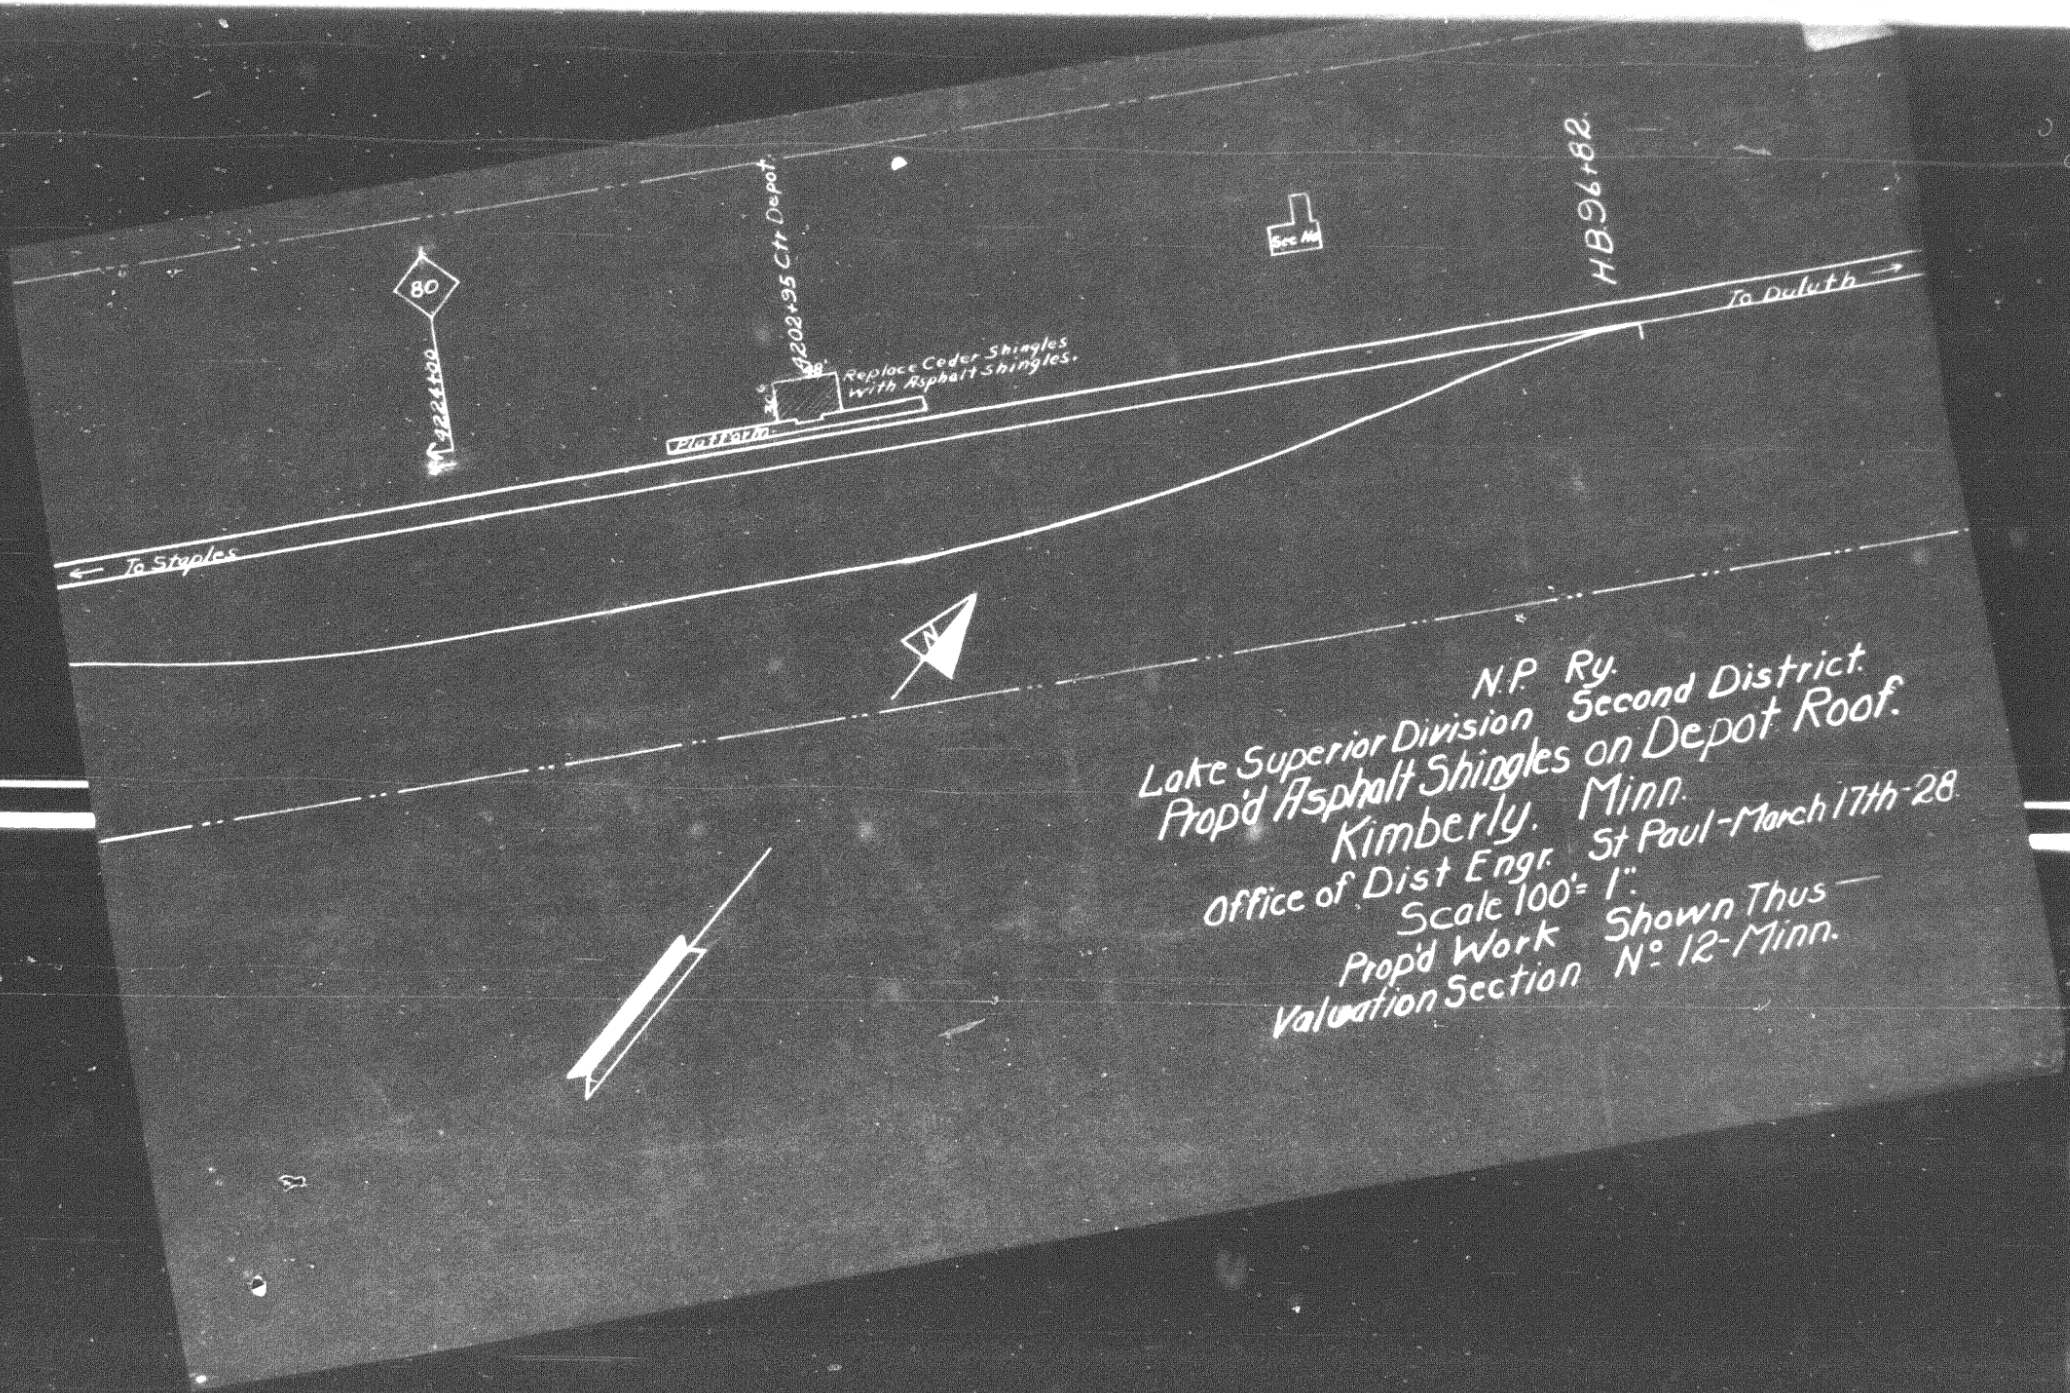
80
4224+20
4202+95 Ctr Depot.
Replace Cedar Shingles
With Asphalt Shingles.
Platform
To Staples
To Duluth
HB 96+82
N
N.P. Ry.
Lake Superior Division Second District.
Prop'd Asphalt Shingles on Depot Roof.
Kimberly. Minn.
Office of Dist Engr. St Paul-March 17th-28.
Scale 100'= 1".
Prop'd Work Shown Thus
Valuation Section No. 12-Minn.