Northern Pacific Railway Historical Association 2017

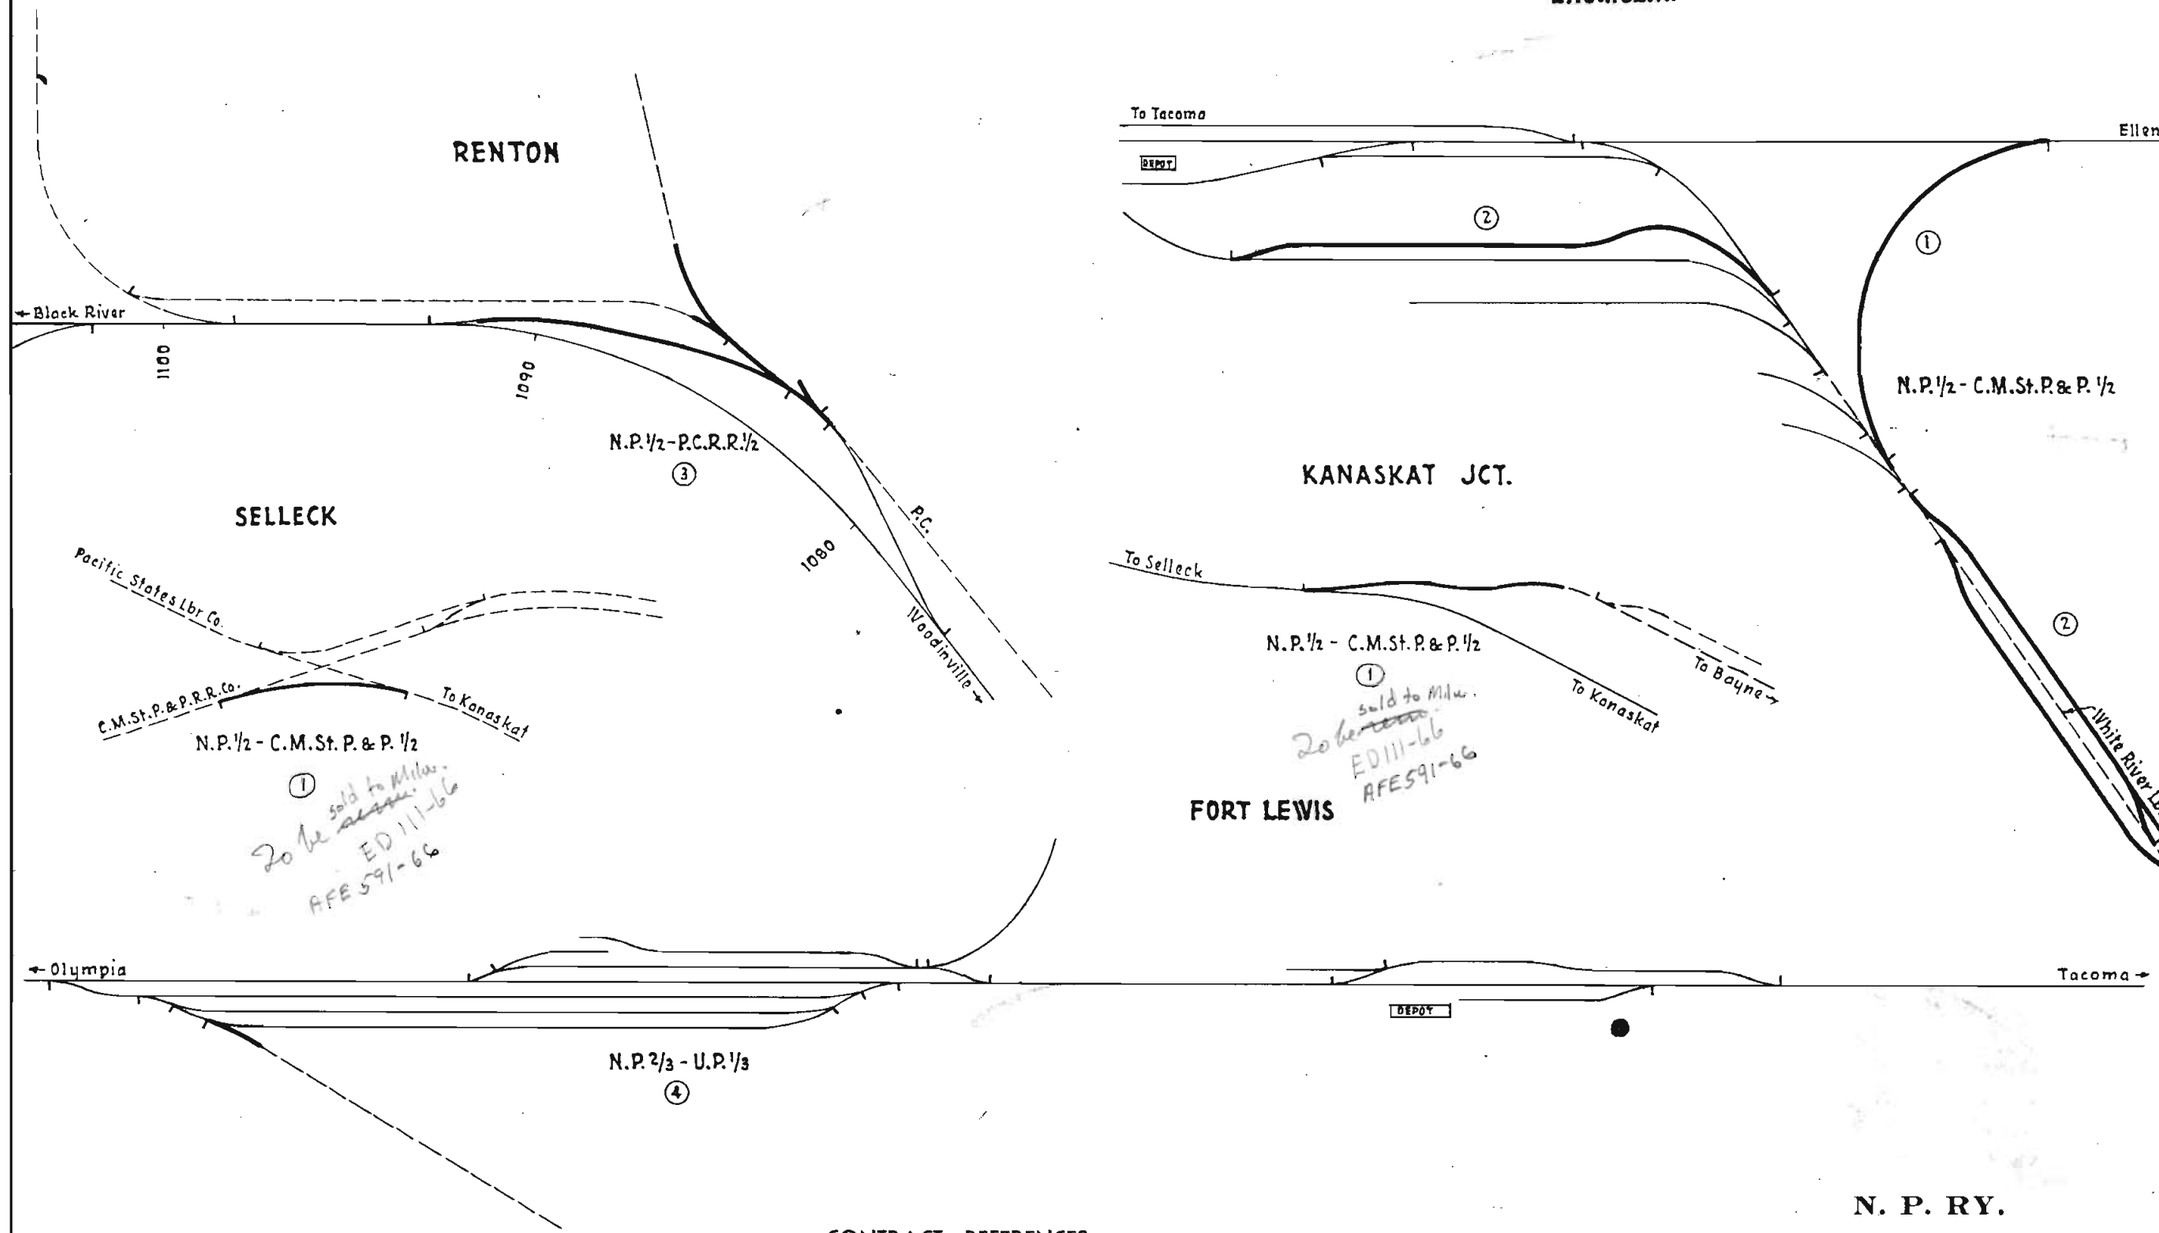

CONTRACT REFERENCES

REF. NO.	CONTRACT DATES	FILE NUMBERS		
		ASST SECY	CHIEF ENG	COMPT
①	1-5-33	16042		
②	9-24-35, Supp. 1-1-43	16100		
③	12-4-42, " 7-1-43	18304		
④				

N. P. RY.

DIAGRAM OF JOINTLY OWNED FACILITIES

ENUMCLAW, RENTON AND FT. LEWIS KANASKAT JCT. AND SELLECK

NO SCALE

OFFICE OF VALUATION ENG. ST. PAUL, MINN. MAR. 1, 1947

REV. 7-27-64

J.A.N.