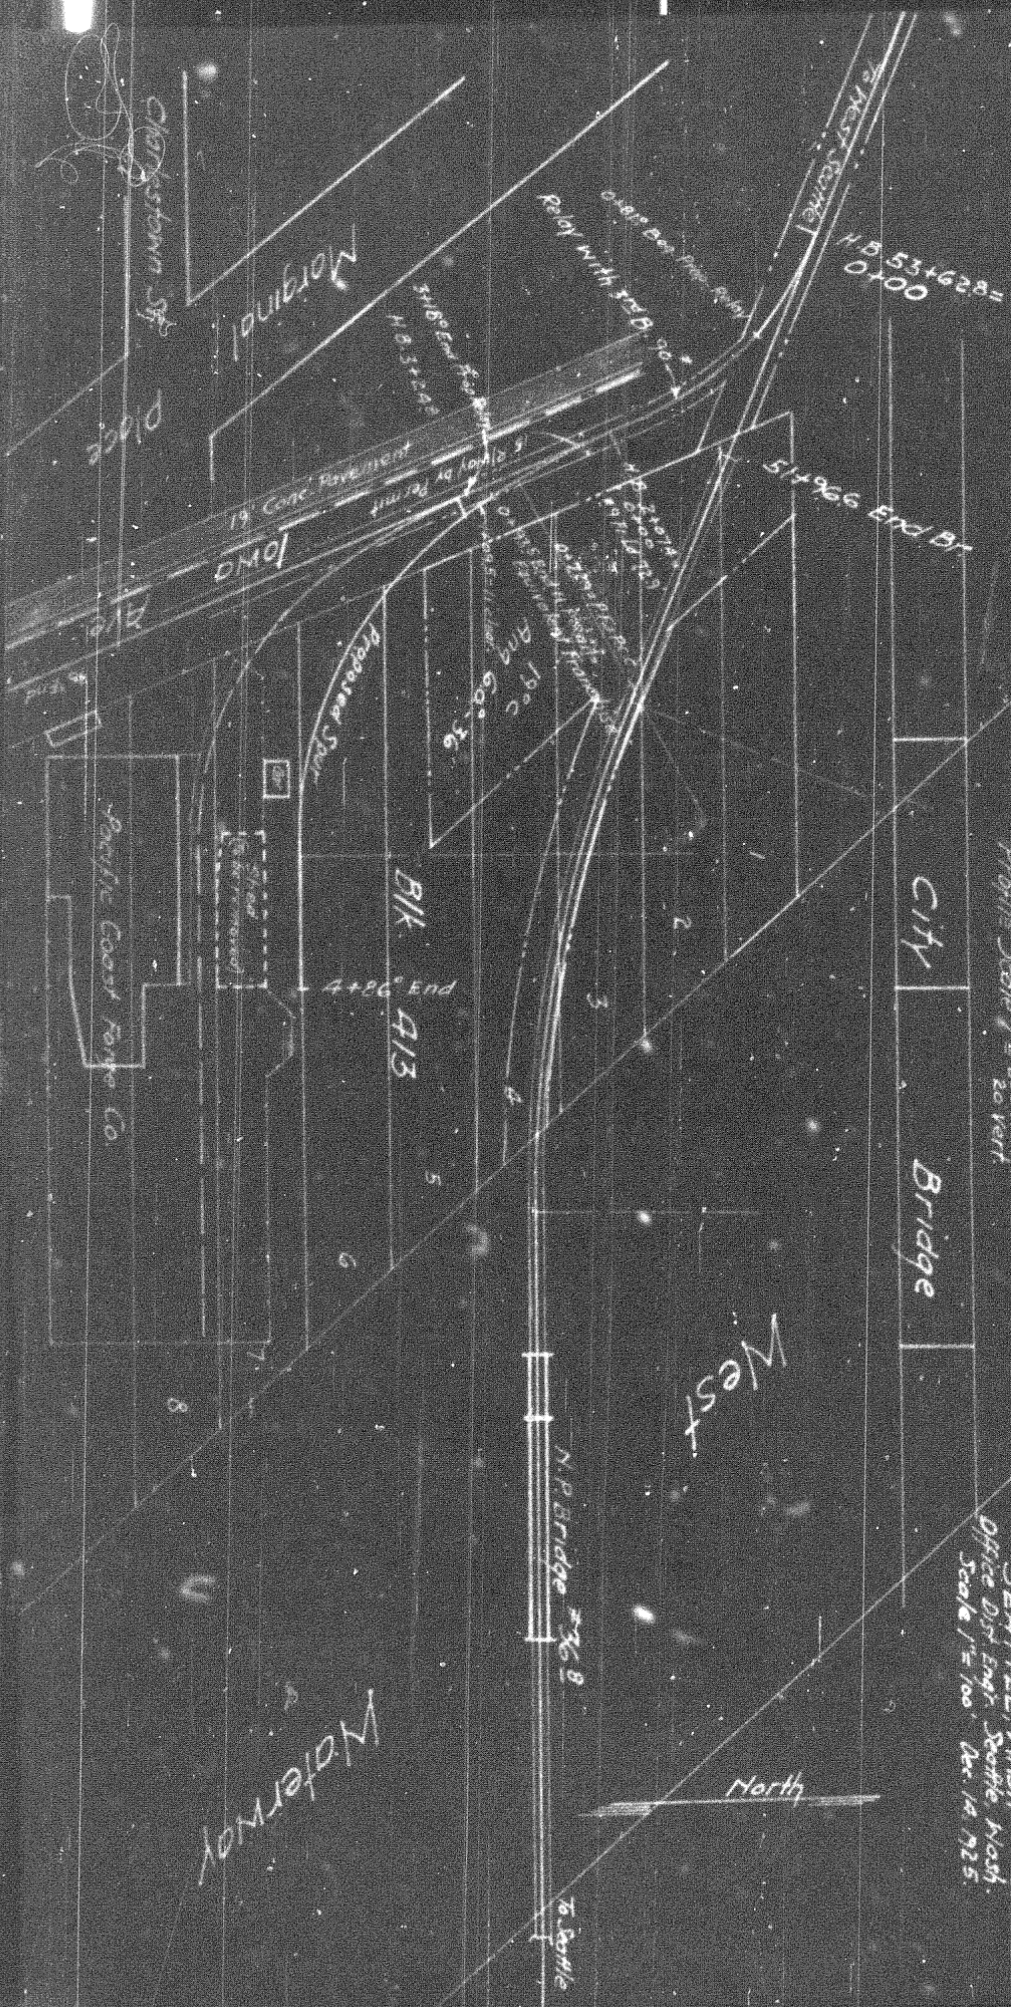


CITY

Bridge

West

North

N.P.R.
Seattle Terminal - N.S. Line
Wash. 1st Dec. 28.
Proposed Spur for the
Pacific Coast Forge Co.
of
SEATTLE, WASH.
Office Dist. Engr. Seattle Wash.
Scale 1" = 100' Dec. 14, 1925.

N.P. Bridge #368

Waterway

Pacific Coast Forge Co.

Charleston St.
Place